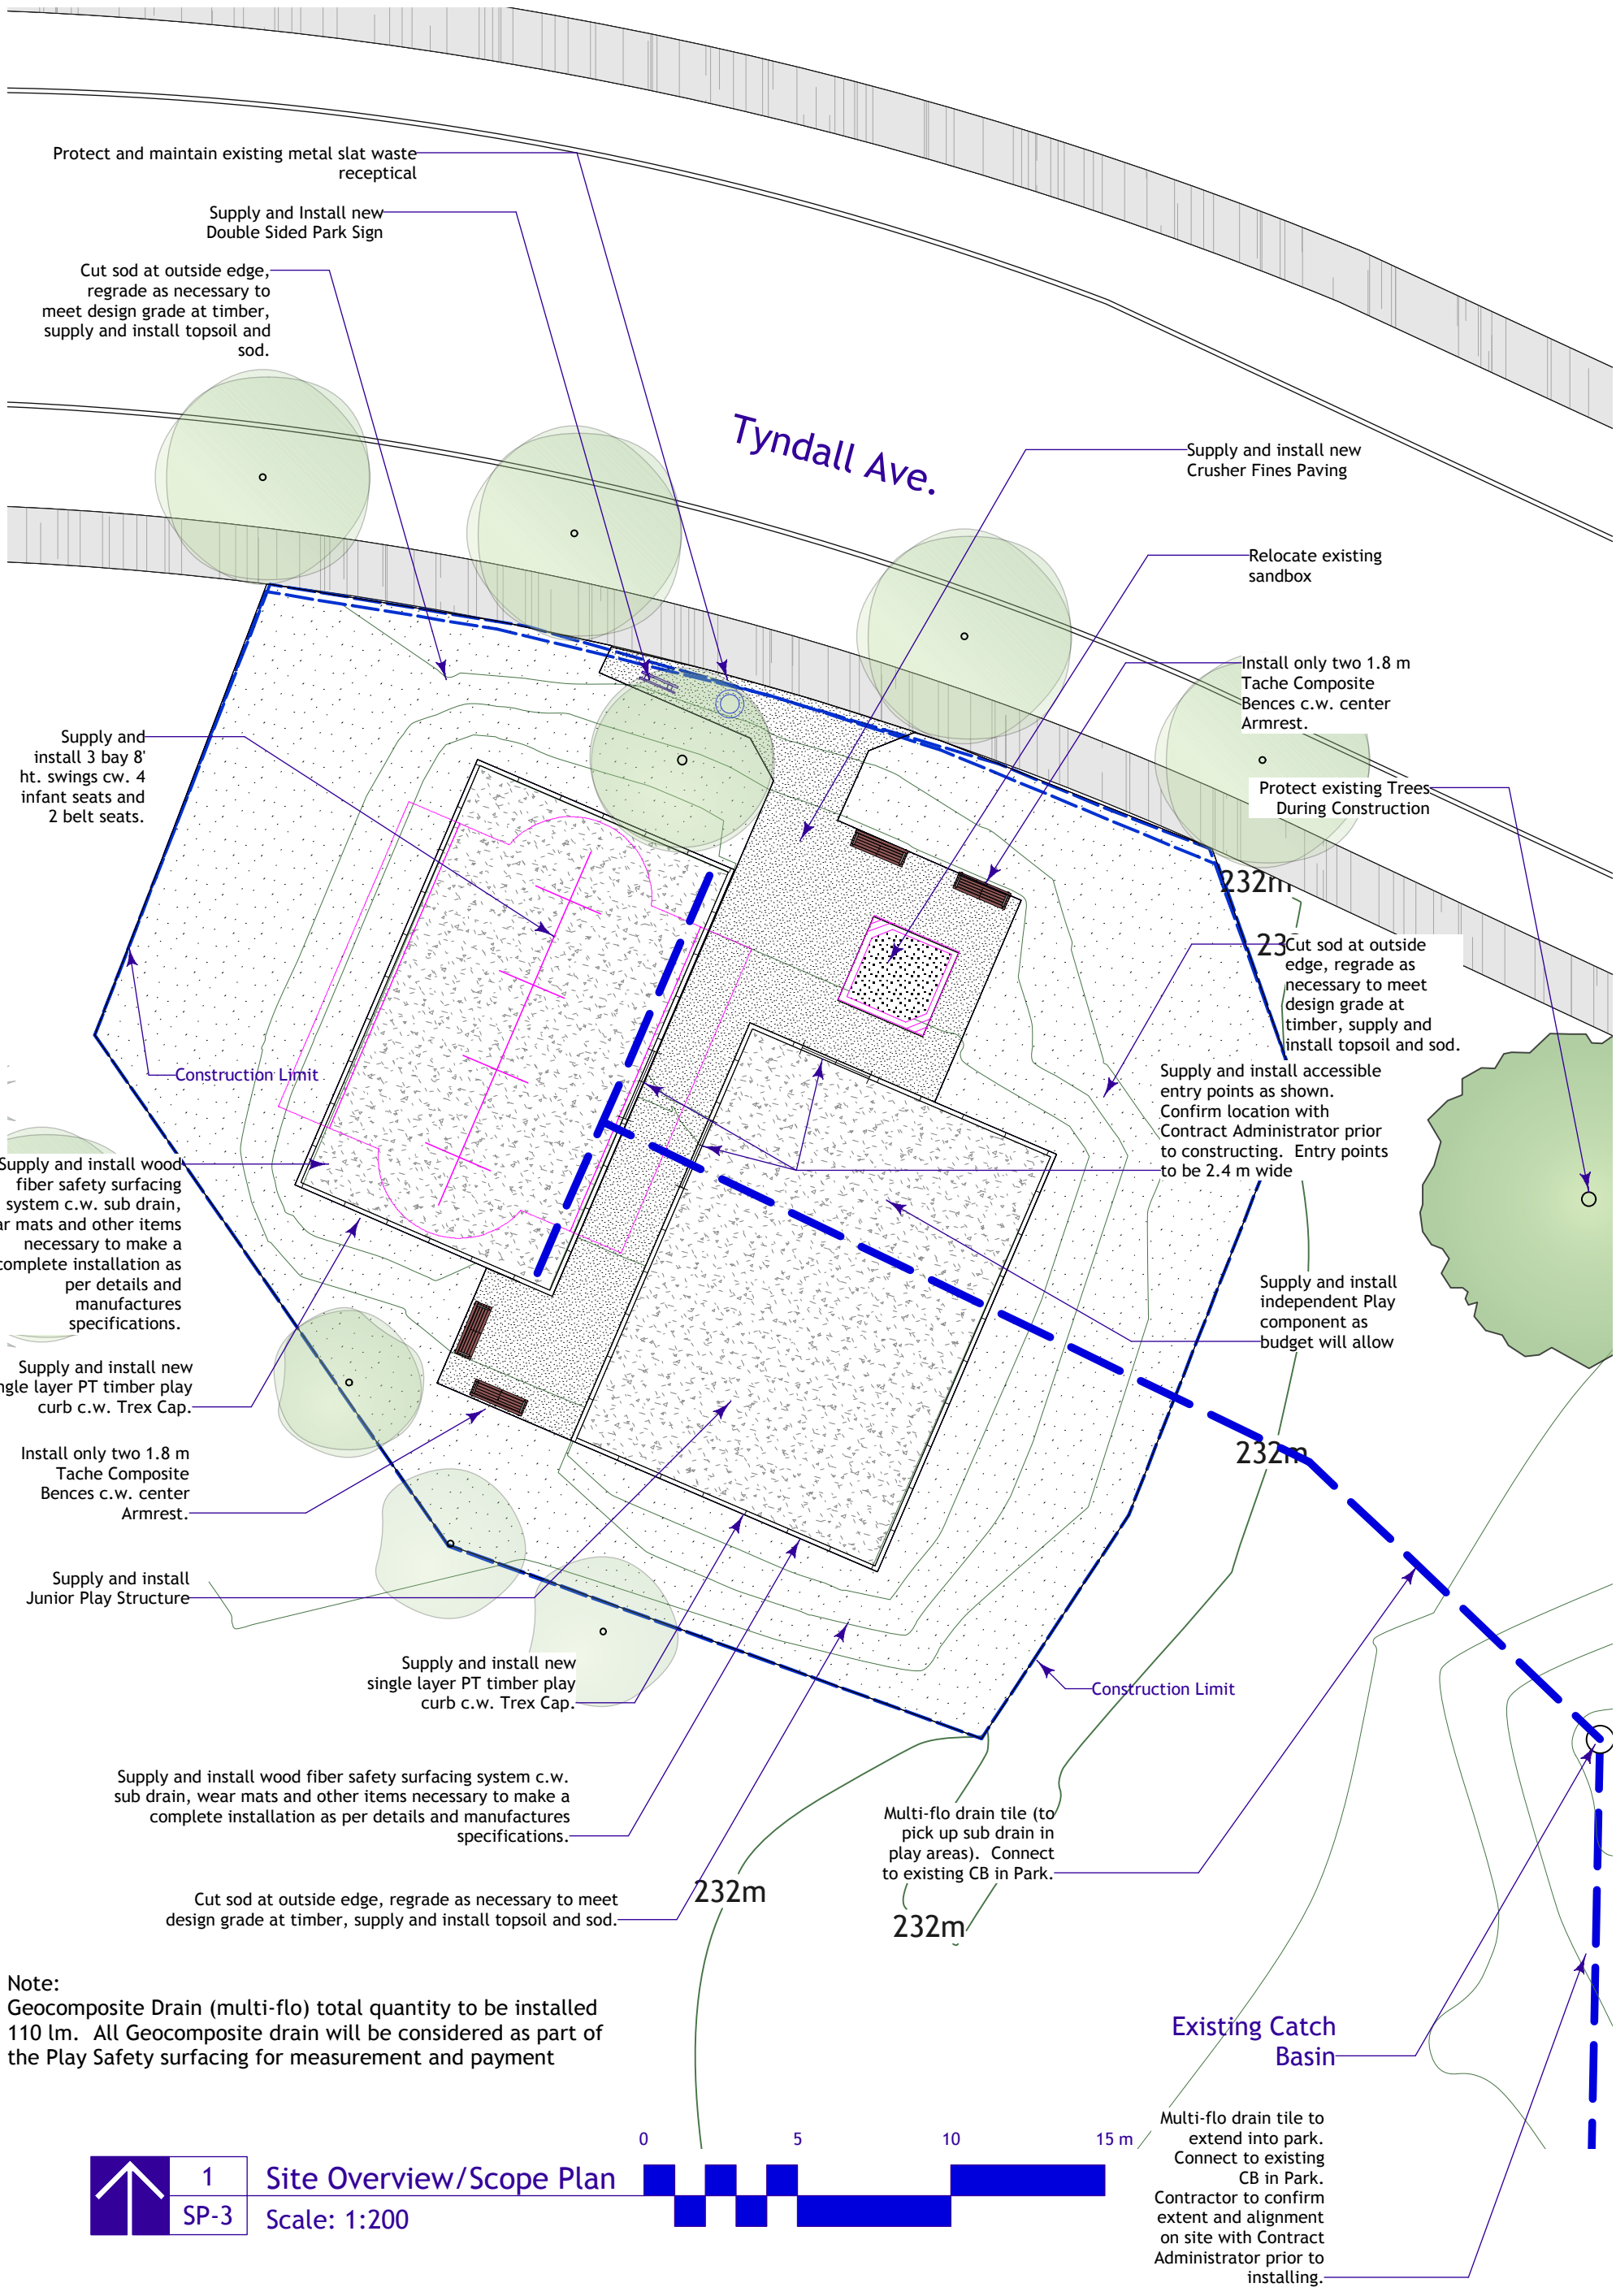

Note:
Geocomposite Drain (multi-flo) total quantity to be installed 110 lm. All Geocomposite drain will be considered as part of the Play Safety surfacing for measurement and payment

No.	Date	Issue Notes
2	6/24/12	For Bid Opportunity

Shaughnessy Park Junior Playground

Project Scope Plan

Dean Spearman
Landscape Architect

Drawing No.

SP-3 of 5