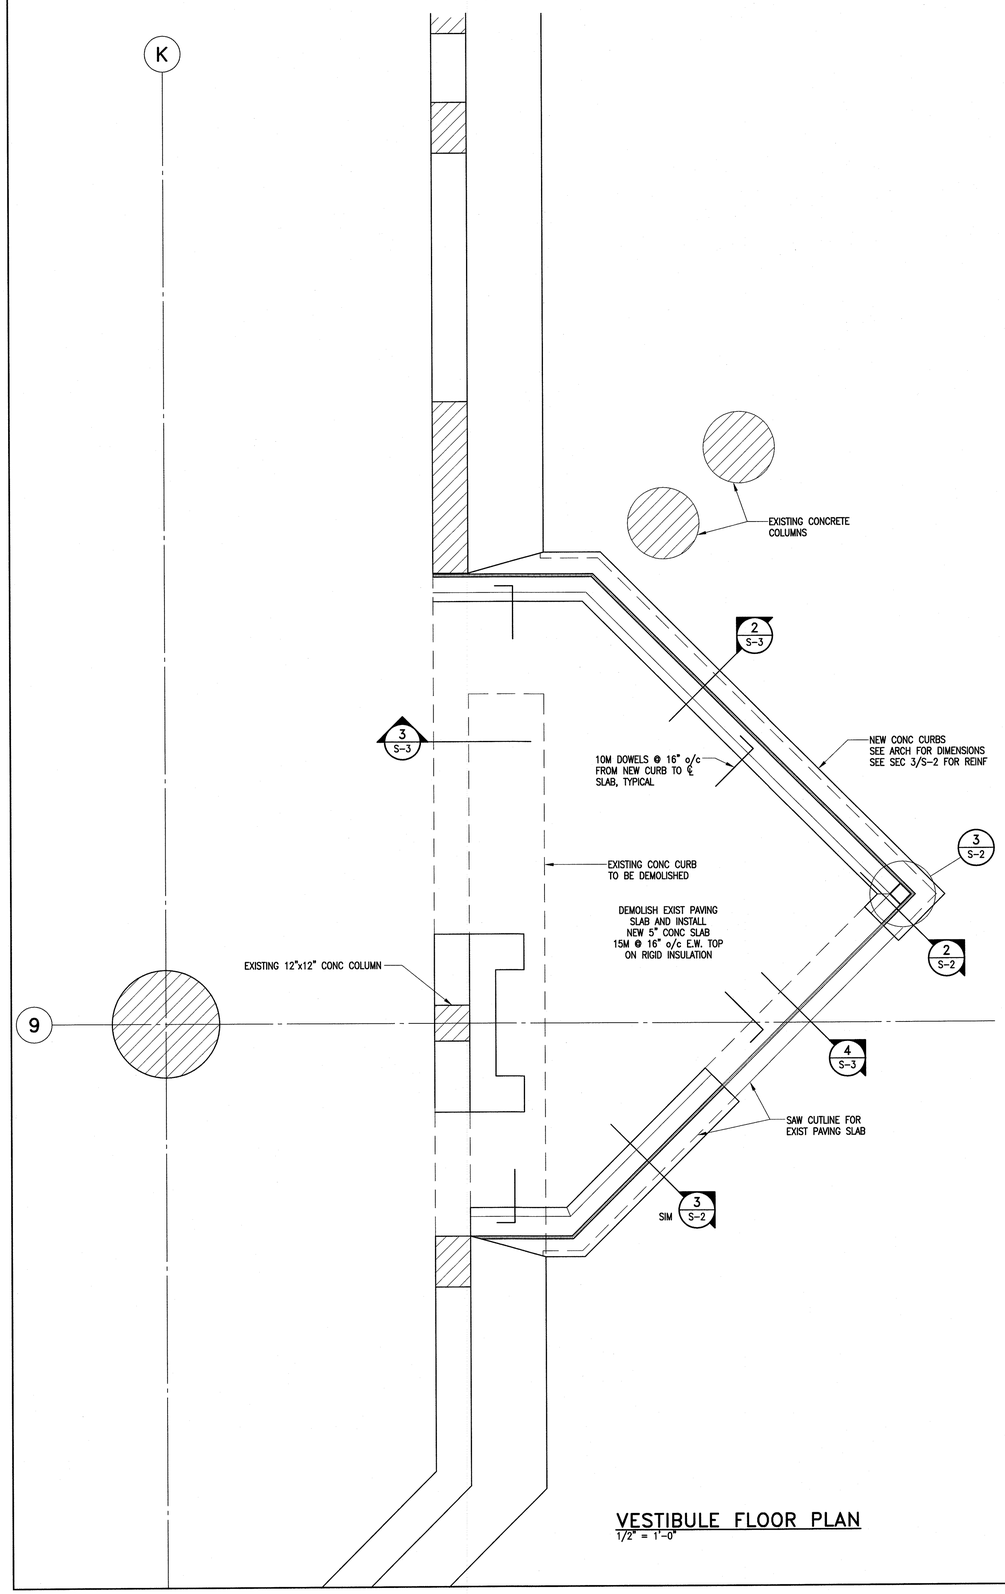

VESTIBULE FLOOR PLAN
1/2" = 1'-0"

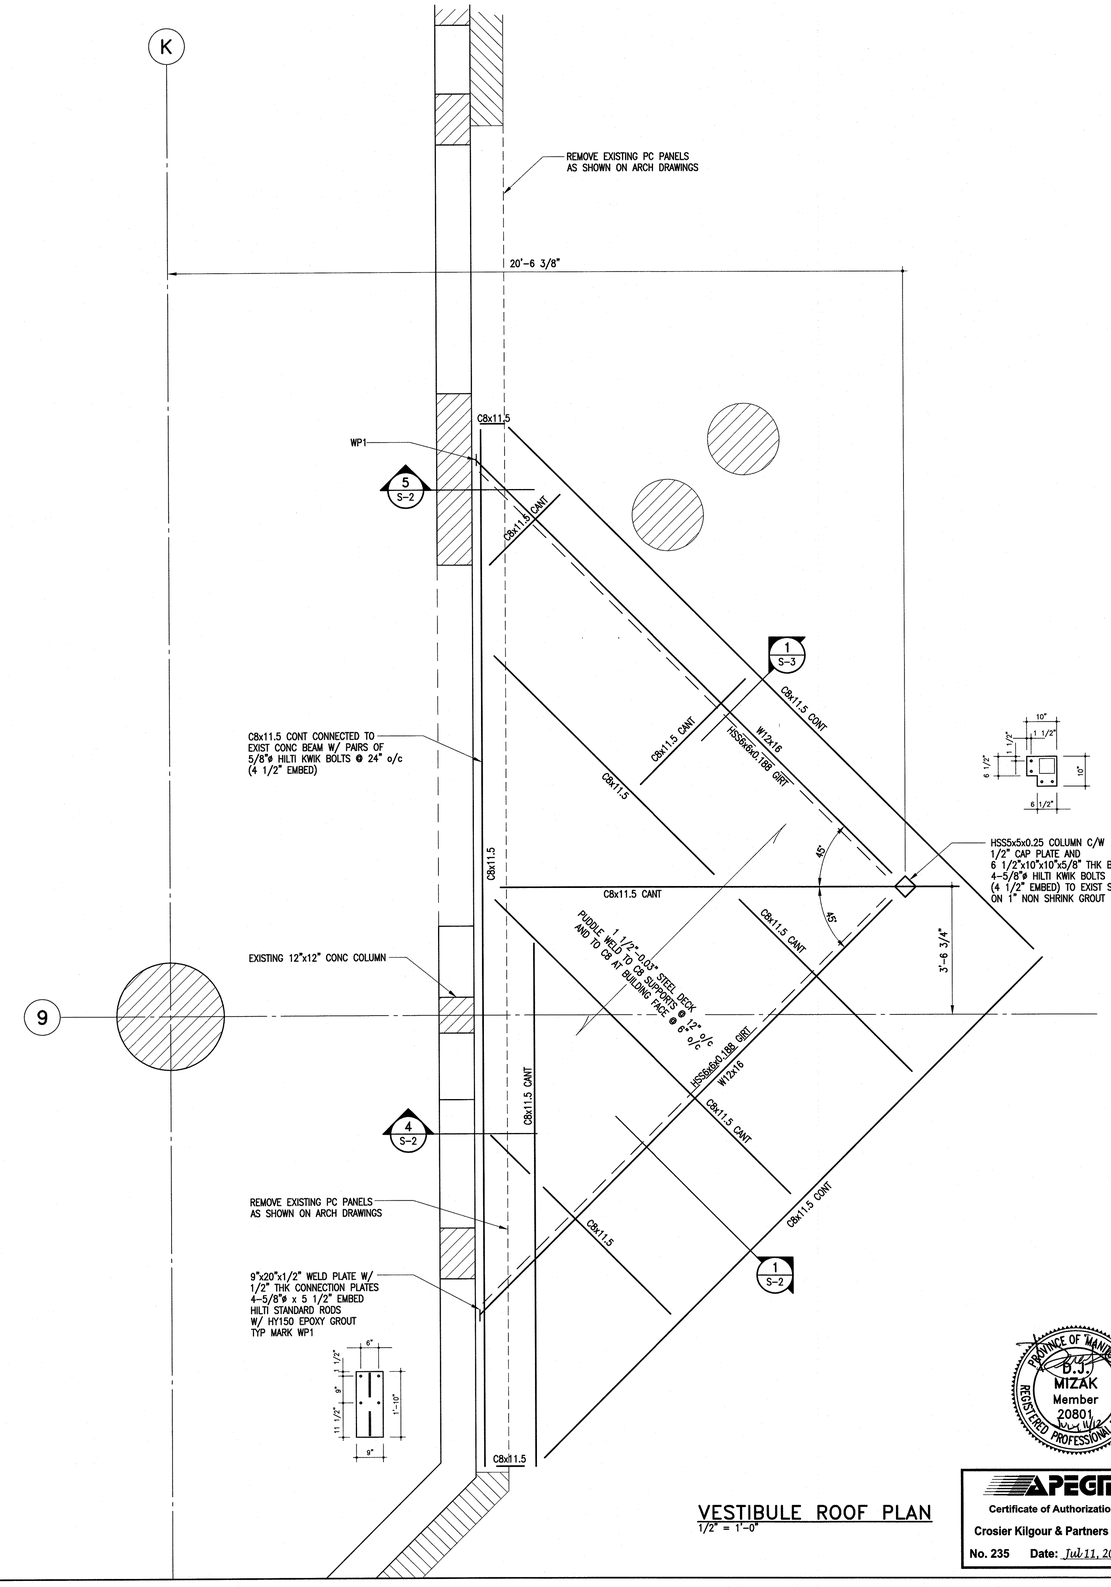

VESTIBULE ROOF PLAN
1/2" = 1'-0"

NO.	REVISIONS	BY	YR.MN.DY
2	Issued for Tender	GDP	11/07/25
1	Issued for Client Review	GDP	12/06/25

The contractor shall check all dimensions and other data from the job and report any discrepancies to the architects before proceeding.
This drawing and the information on it, is proprietary and confidential. Reproduction of any sort is prohibited without the written approval of *MMP Architects Inc.*

PROJECT TITLE

Millennium Library
Renovation and Vestibule Addition

251 Donald Street, Winnipeg, MB

DRAWING TITLE

Partial Framing Plans

300-275 Carlton Street
Winnipeg, Manitoba R3C 5R6
T 204. 943. 7501
F 204. 943. 7507

2012-0512

Crosier Kilgour
& Partners Ltd.
CONSULTING STRUCTURAL ENGINEERS

MMP ARCHITECTS
300 - 214 McDermot Avenue, Winnipeg Manitoba R3B 0S3
Tel (204) 956-0530 Fax (204) 943-5704 www.mmparchitects.com

PROVINCE OF MANITOBA
B.J. MIZAK
Member
20801
REGISTERED PROFESSIONAL ENGINEER

APEGM
Certificate of Authorization
Crosier Kilgour & Partners Ltd.
No. 235 Date: Jul 11, 2012

APPROVED	CHECKED	DRAWN BY
GG	GG	GDP
SCALE	DATE	FILE NO.
Sections	JUNE 2012	2012-0512

DRAWING NUMBER: S-1
REVISION NUMBER: ----
CAD FILE: 2012-0512_S-1.dwg
DRAWER NO: -