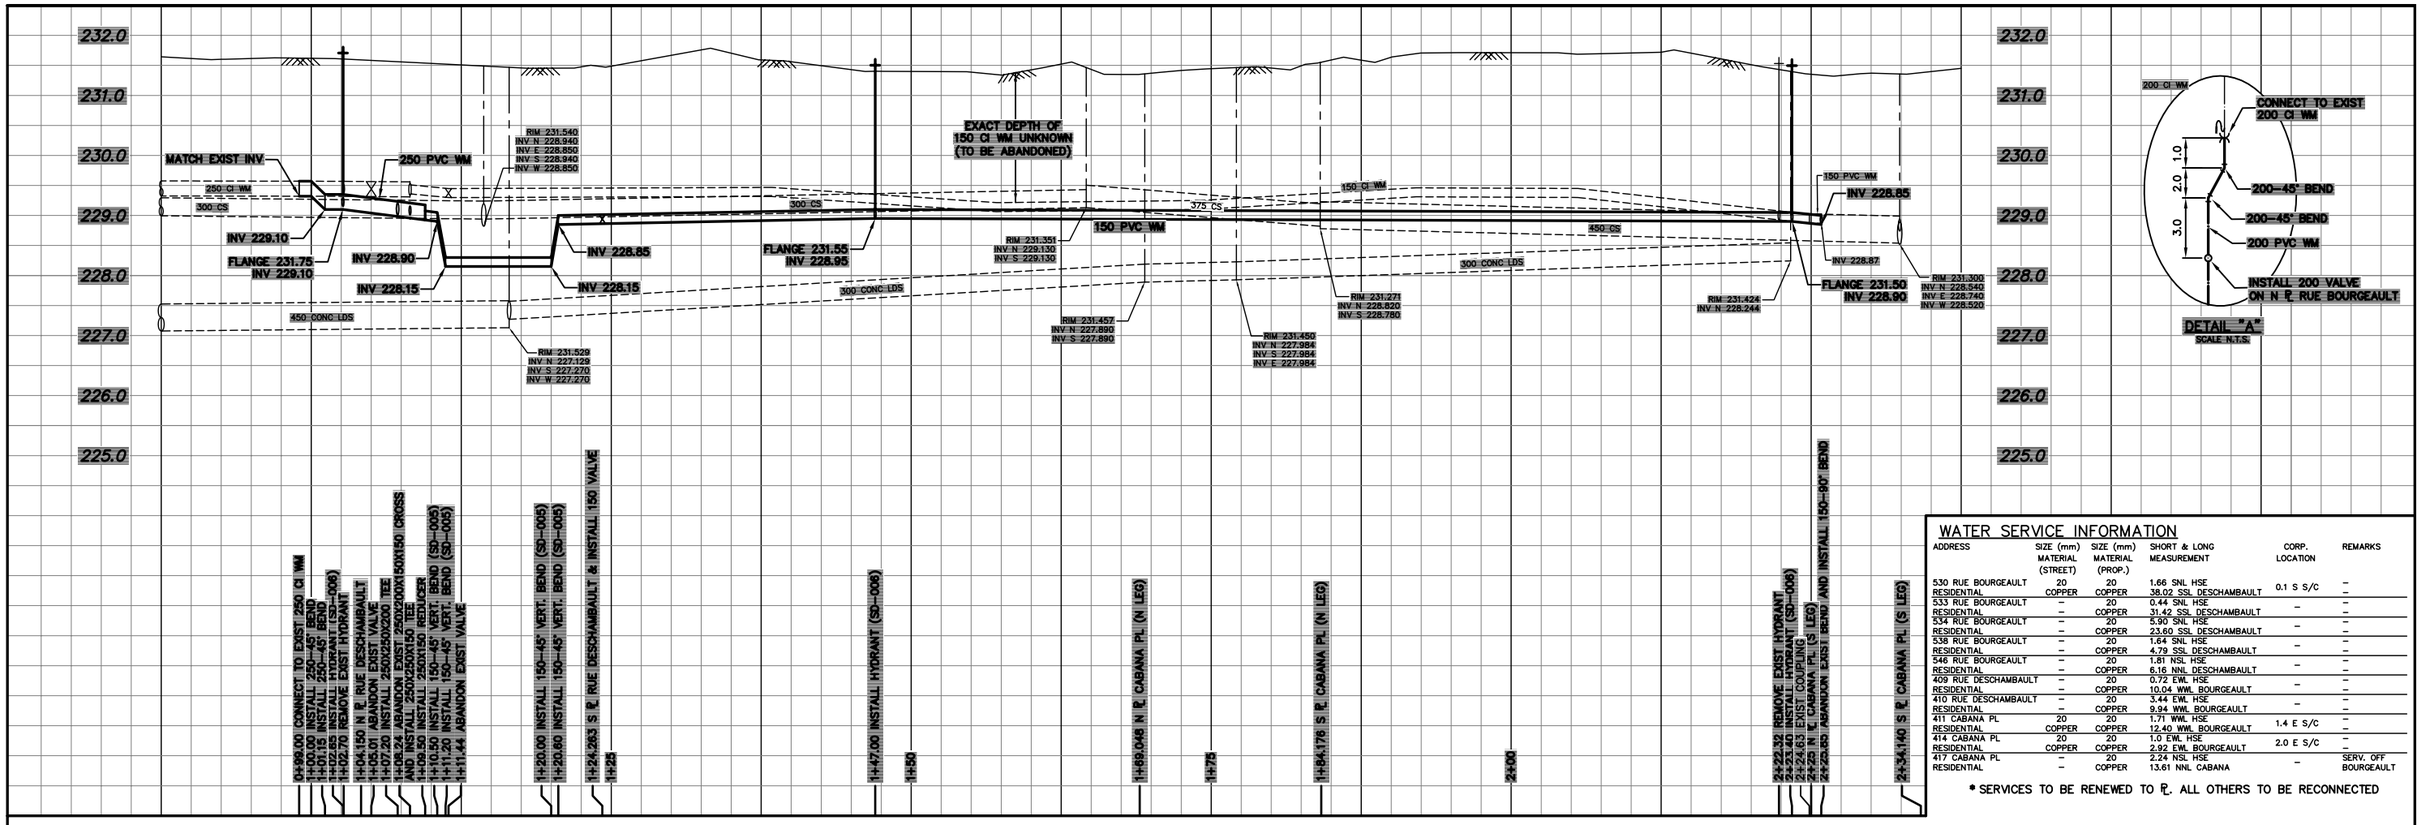

WATER SERVICE INFORMATION

ADDRESS	SIZE (mm) MATERIAL (STREET)	SIZE (mm) MATERIAL (PROP.)	SHORT & LONG MEASUREMENT	CORP. LOCATION	REMARKS
530 RUE BOURGEAULT	20	20	1.66 SNL HSE	0.1 S S/C	–
RESIDENTIAL	COPPER	COPPER	38.02 SSL DESCHAMBAULT		–
533 RUE BOURGEAULT	–	20	0.44 SNL HSE	–	–
RESIDENTIAL	–	COPPER	31.42 SSL DESCHAMBAULT		–
534 RUE BOURGEAULT	–	20	5.90 SNL HSE	–	–
RESIDENTIAL	–	COPPER	23.60 SSL DESCHAMBAULT		–
538 RUE BOURGEAULT	–	20	1.64 SNL HSE	–	–
RESIDENTIAL	–	COPPER	4.79 SSL DESCHAMBAULT		–
546 RUE BOURGEAULT	–	20	1.81 NSL HSE	–	–
RESIDENTIAL	–	COPPER	6.16 NNL DESCHAMBAULT		–
409 RUE DESCHAMBAULT	–	20	0.72 EWL HSE	–	–
RESIDENTIAL	–	COPPER	10.04 WWL BOURGEAULT		–
410 RUE DESCHAMBAULT	–	20	3.44 EWL HSE	–	–
RESIDENTIAL	–	COPPER	9.94 WWL BOURGEAULT		–
411 CABANA PL	20	20	1.71 WWL HSE	1.4 E S/C	–
RESIDENTIAL	COPPER	COPPER	12.40 WWL BOURGEAULT		–
414 CABANA PL	20	20	1.0 EWL HSE	2.0 E S/C	–
RESIDENTIAL	COPPER	COPPER	2.92 EWL BOURGEAULT		–
417 CABANA PL	–	20	2.24 NSL HSE	–	SERV. OFF BOURGEAULT
RESIDENTIAL	–	COPPER	13.61 NNL CABANA		

* SERVICES TO BE RENEWED TO ℄. ALL OTHERS TO BE RECONNECTED

NOTE: CHAINAGES SHOWN ARE ALONG W ℄ OF RUE BOURGEAULT

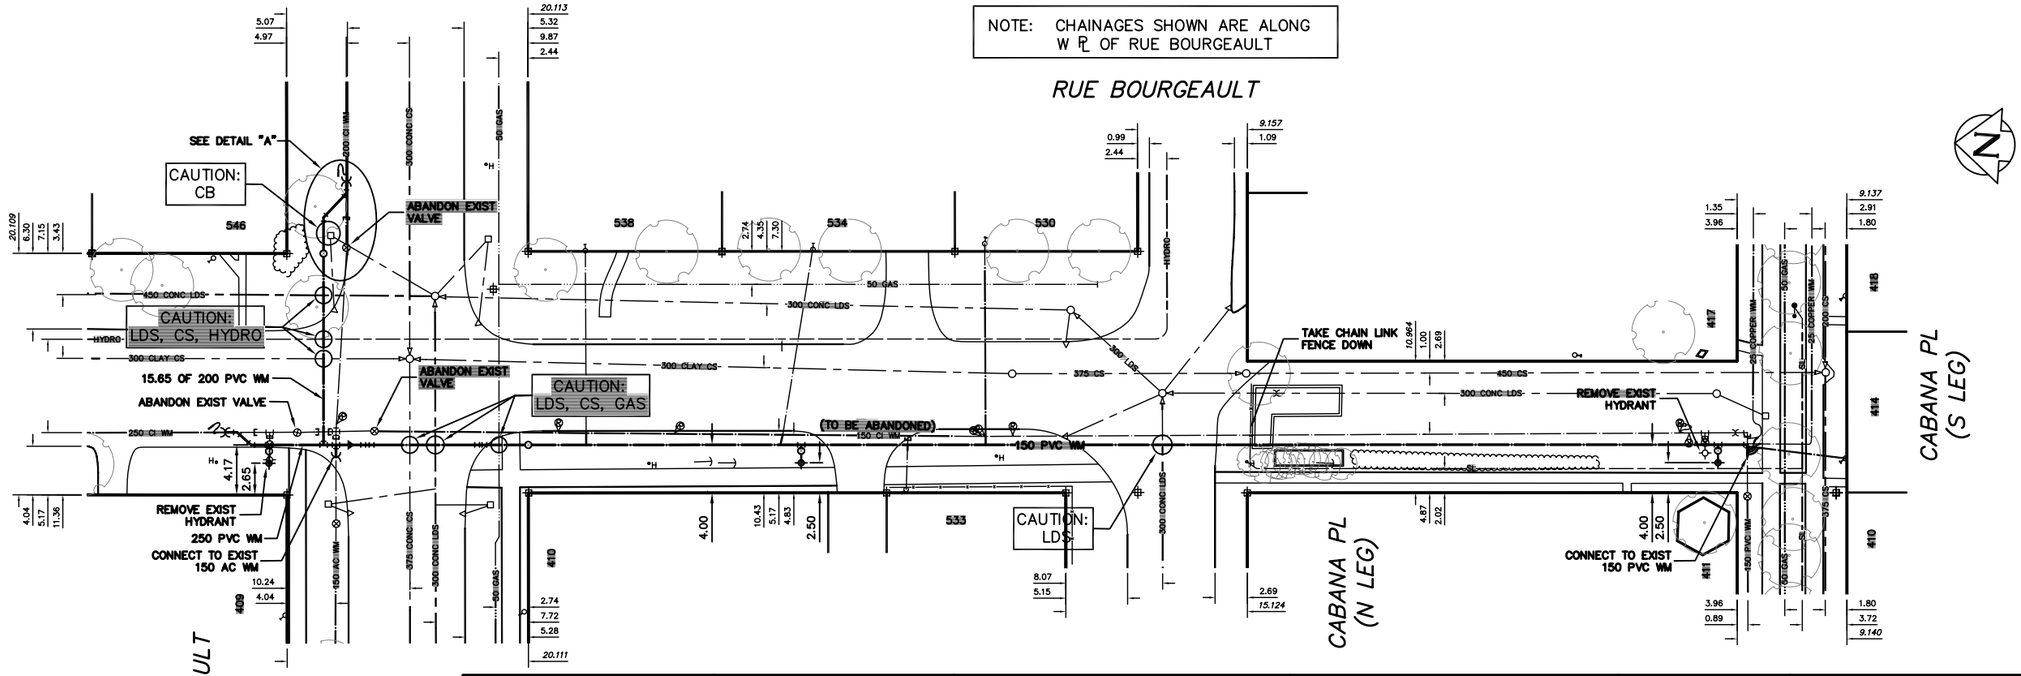

METRIC
WHOLE NUMBERS INDICATE MILLIMETRES
DECIMALIZED NUMBERS INDICATE METRES

VALVES TO BE COUNTERCLOCKWISE TO CLOSE (RED OPERATING NUT)

WARNING

IF POWER EQUIPMENT OR EXPLOSIVES ARE TO BE USED FOR EXCAVATION ON THIS PROJECT THE CONTRACTOR MUST:

1) NOTIFY THE GAS COMPANY OF THE PROPOSED LOCATION OF EXCAVATION.

2) TAKE PRECAUTION TO AVOID DAMAGE TO GAS COMPANY INSTALLATIONS.

SEE PROVINCIAL REGULATION 210/72 FOR DETAILS

LOCATION APPROVED
UNDERGROUND STRUCTURES

SUPV. U/G STRUCTURES COMMITTEE — DATE

NOTE:

LOCATION OF UNDERGROUND STRUCTURES AS SHOWN ARE BASED ON THE BEST INFORMATION AVAILABLE BUT NO GUARANTEE IS GIVEN THAT ALL EXISTING UTILITIES ARE SHOWN OR THAT THE GIVEN LOCATIONS ARE EXACT. CONFIRMATION OF EXISTENCE AND EXACT LOCATION OF ALL SERVICES MUST BE OBTAINED FROM THE INDIVIDUAL UTILITIES BEFORE PROCEEDING WITH CONSTRUCTION.

B.M.
ELEV.

COSTRUCTION COMPLETION DATE: YYYY MM DD

NO.	REVISIONS	DATE	BY

DESIGNED BY	NC	CHECKED BY	SC
DRAWN BY	CJH	APPROVED BY	KZ
SCALE: HORIZONTAL	1:250	RELEASED FOR CONSTRUCTION	
VERTICAL	1:50	K.R. ZUREK	
DATE	2012 03 27	DATE	JULY 30, 2012

PLOT DATE: 2012 07 31

ENGINEER'S SEAL

ORIGINAL SIGNED BY S.R.J. COURNOYER 12-07-30

CONSULTANT DRAWING NUMBER
–

BID OPPORTUNITY: 565-2012
CONTRACT NUMBER: 9

Winnipeg

THE CITY OF WINNIPEG
WATER AND WASTE DEPARTMENT
ENGINEERING DIVISION

2012 WATERMAIN RENEWALS

RUE BOURGEAULT
RUE DESCHAMBAULT TO CABANA PLACE

SHEET 2 OF 9

CITY DRAWING NUMBER
D-13025

FILE PATH: R:\DRAWINGS\WATER\RENEWAL\2012_RENEWALS\More Additional Renewals\
FILE NAME: D-13025.dwg