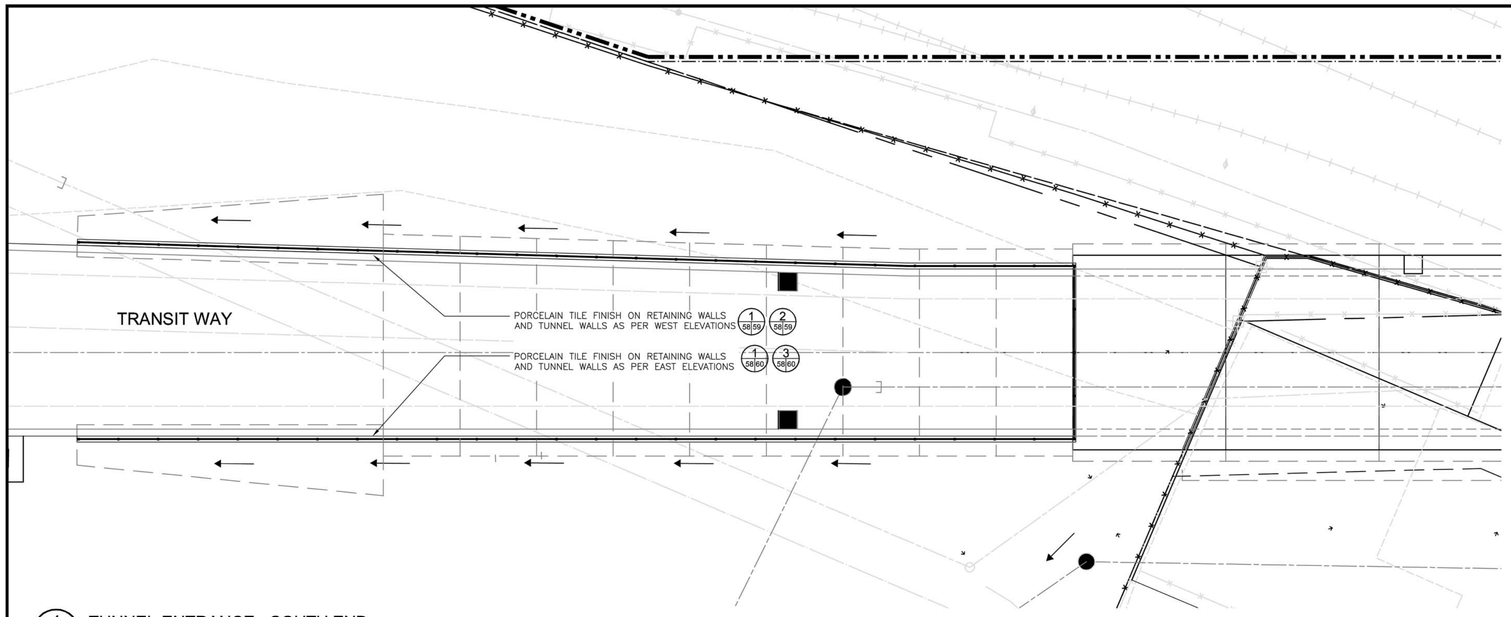

1 TUNNEL ENTRANCE - SOUTH END

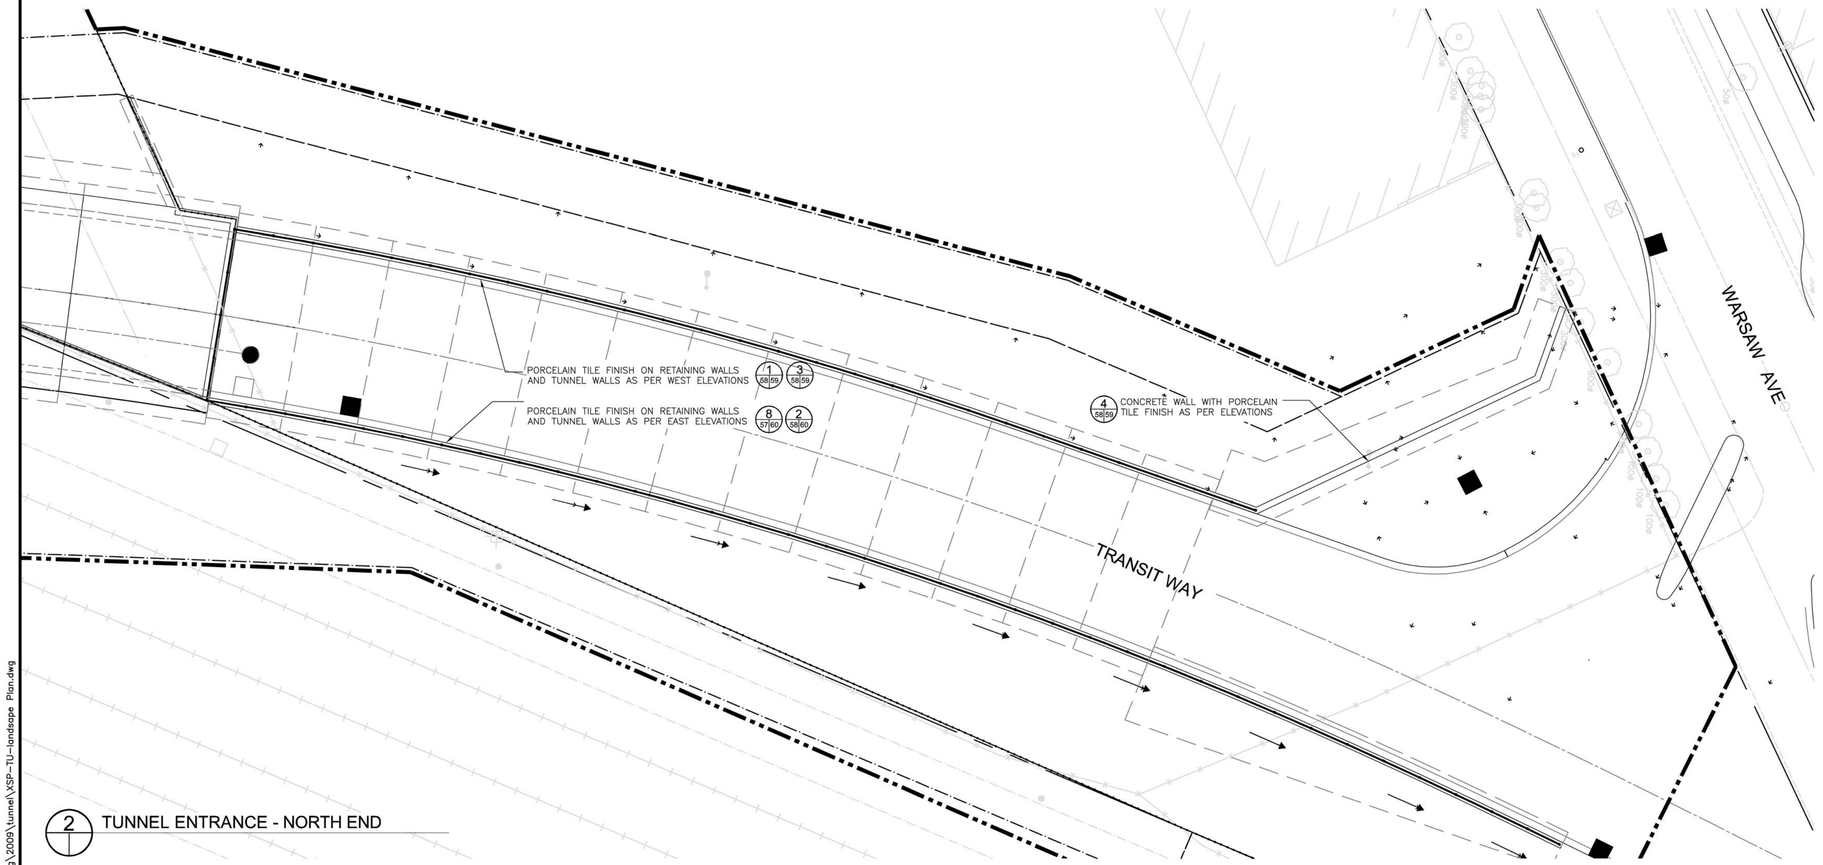

2 TUNNEL ENTRANCE - NORTH END

LOCATION APPROVED
UNDERGROUND STRUCTURES

DERRICK SAEDAL NOV. 4, 2009
SUPV. U/G STRUCTURES COMMITTEE DATE

NOTE:
LOCATION OF UNDERGROUND STRUCTURES AS SHOWN ARE BASED ON THE BEST INFORMATION AVAILABLE, BUT NO GUARANTEE IS GIVEN THAT ALL EXISTING UTILITIES ARE SHOWN OR THAT THE GIVEN LOCATIONS ARE EXACT. CONFIRMATION OF EXISTENCE AND EXACT LOCATION OF ALL SERVICES MUST BE OBTAINED FROM THE INDIVIDUAL UTILITIES BEFORE PROCEEDING WITH CONSTRUCTION.

B.M. BM
ELEV. ELEV

NO.	REVISIONS	DATE	BY
0	ISSUED FOR CONSTRUCTION	30/11/09	JW

DESIGNED BY SR/JW
DRAWN BY JW
CHECKED BY SR
APPROVED BY BM
HOR. SCALE AS NOTED
VERTICAL
DATE 2009/10/05

McGOWAN·RUSSELL
DILLON CONSULTING

RELEASED FOR CONSTRUCTION
DATE

the manitoba association of landscape architects
JACQUELINE L. WILKIE
member no. 728

CONSULTANT PROJECT NO.
08-028C

Winnipeg

THE CITY OF WINNIPEG
TRANSIT DEPARTMENT

SOUTHWEST RAPID TRANSIT CORRIDOR - STAGE 1
TRANSITWAY TUNNEL AT CN RIVERS SUBDIVISION
MILEAGE 1.38 & ASSOCIATED WORKS

CITY DRAWING NUMBER U237-09-58
SHEET 58 OF 73

ARCHITECTURAL DETAILS PLAN

CONSULTANT DRAWING NUMBER C4-S1300-C

X:\08-028 Southwestern BRT Corridor\dwg\2009\tunnel\XSP-TU-landscape Plan.dwg