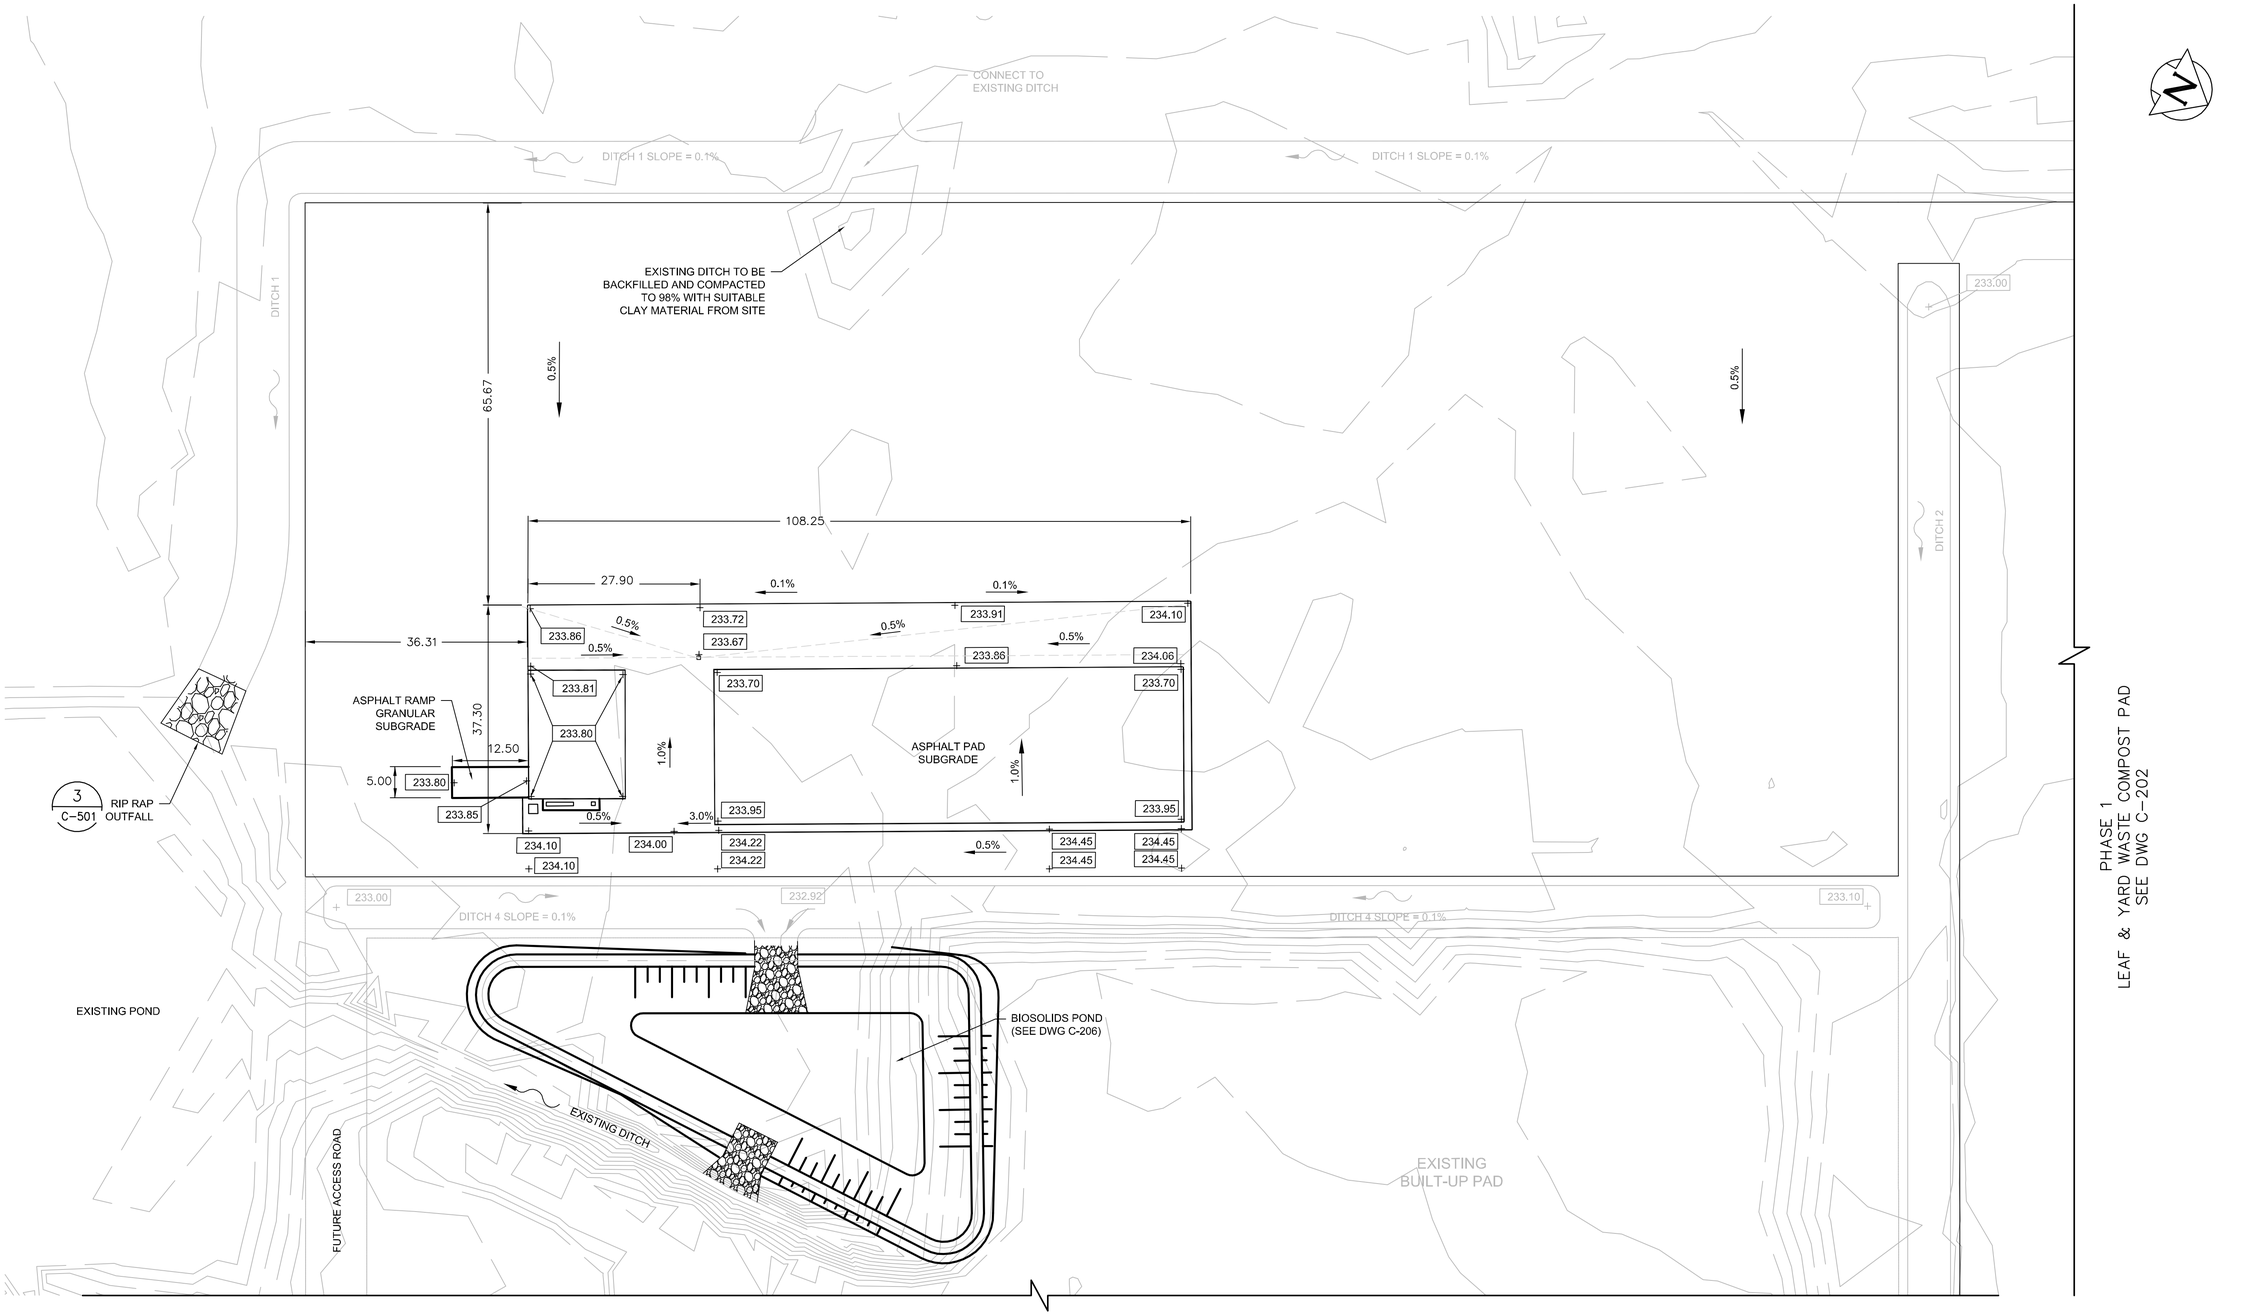

1 PLAN
1:500

NOTE:

EXISTING / BY OTHERS

NEW WORK TO BE SUPPLIED AND INSTALLED

0 12.5 25 37.5 50m

APEGM
Certificate of Authorization
CH2M HILL Canada Ltd.
No. 1441 Date: January 25, 2013

NO.	REVISIONS	DATE	BY
0	ISSUED FOR CONSTRUCTION	13/01/25	GMH

B.M.
ELEV.

CONSTRUCTION COMPLETION DATE: YYYY MM DD

CH2MHILL®

DESIGNED BY	BW	CHECKED BY	BW
DRAWN BY	GH	APPROVED BY	BM
SCALE: HORIZONTAL	1:500	RELEASED FOR CONSTRUCTION	
VERTICAL	N/A		
DATE	2013 01 25	DATE	

PLOT DATE: 2013 02 06

ENGINEER'S SEAL
PROVINCE OF MANITOBA
G.B. WILLIAMSON
Member
REGISTERED PROFESSIONAL ENGINEER

CONSULTANT DRAWING NUMBER
C-204

BID OPPORTUNITY: 839-2012

Winnipeg

THE CITY OF WINNIPEG
WATER AND WASTE DEPARTMENT
ENGINEERING DIVISION

BRADY ROAD RESOURCE MANAGEMENT FACILITY
LEAF AND YARD WASTE AND
PILOT BIOSOLIDS COMPOSTING
CIVIL
BIOSOLIDS AREA ASPHALT PAD SUB-GRADING

SHEET 6 OF 45

CITY DRAWING NUMBER
1-0400B-C0004-001-00

FILE PATH: C:\pw_workdir\ch2mhill_wbg\jcortez1\d0198664\
FILE NAME: C-204.dwg