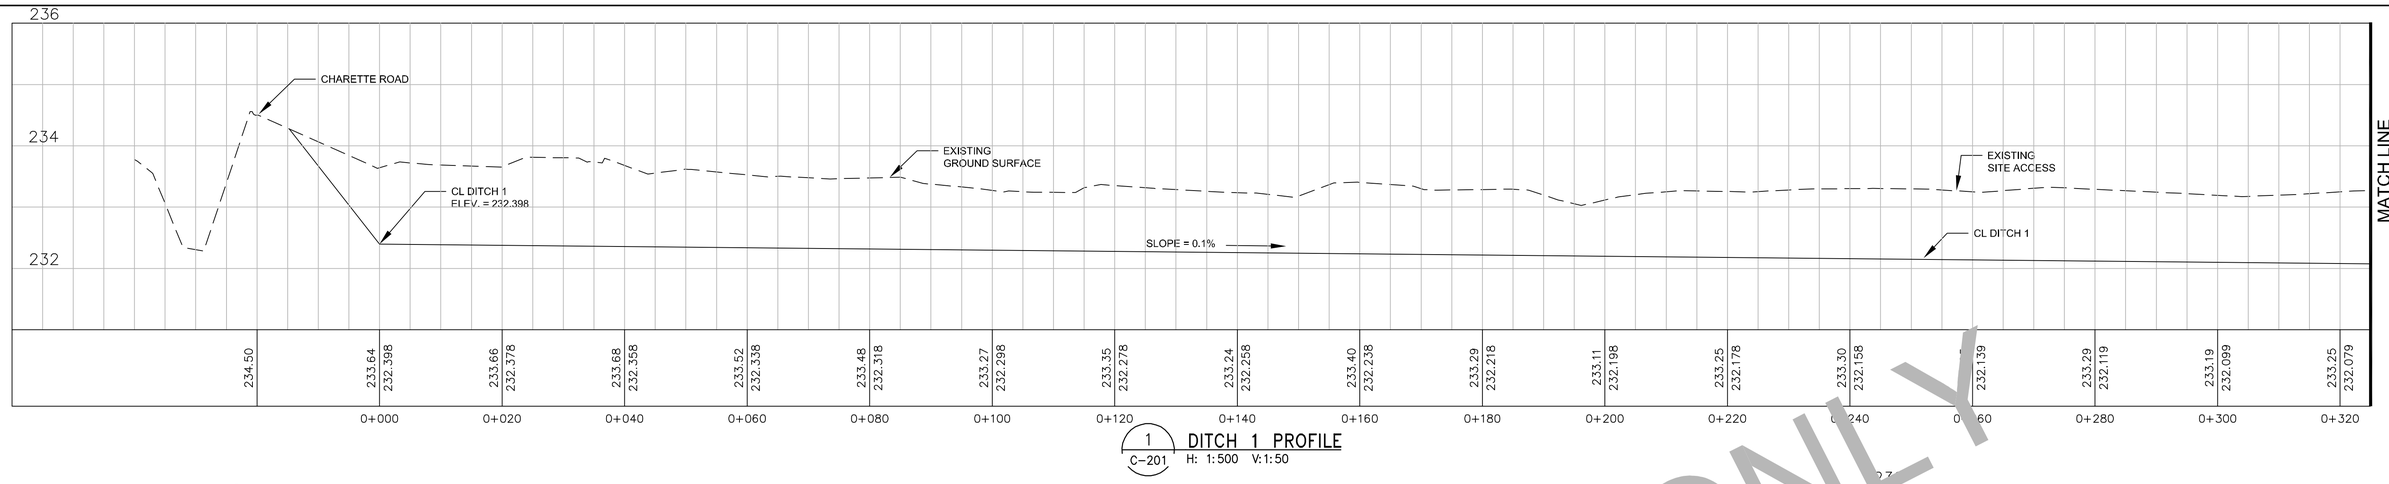

1 C-201 DITCH 1 PROFILE
H: 1:500 V:1:50

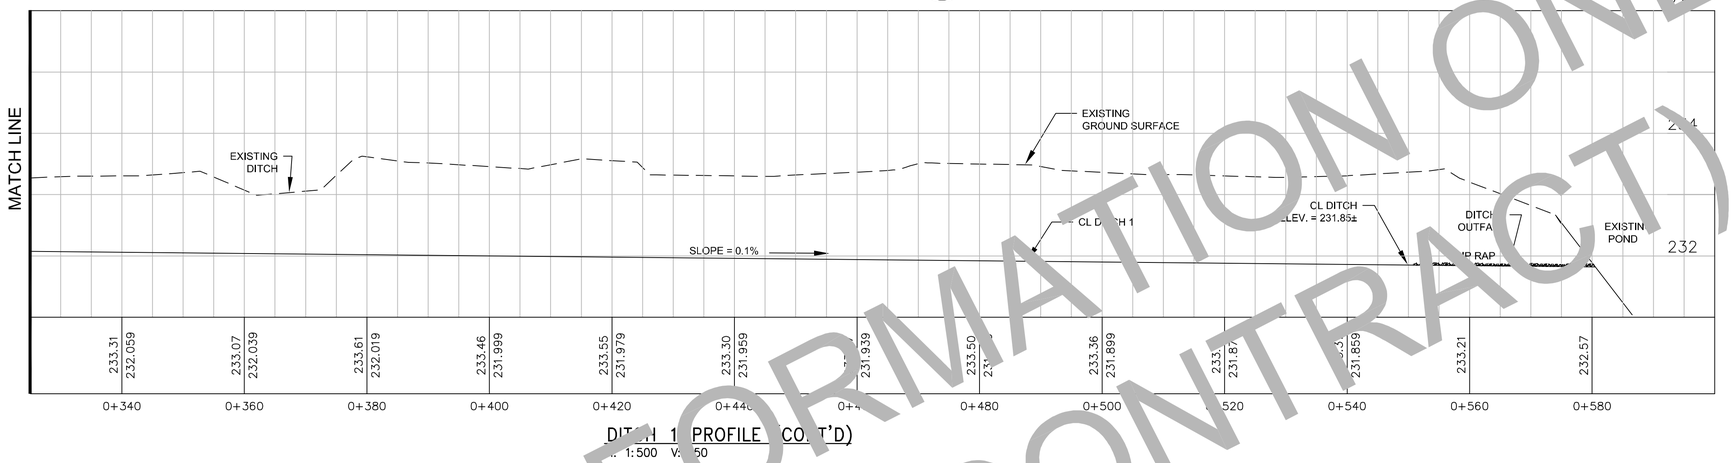

DITCH 1 PROFILE (CONT'D)
H: 1:500 V:1:50

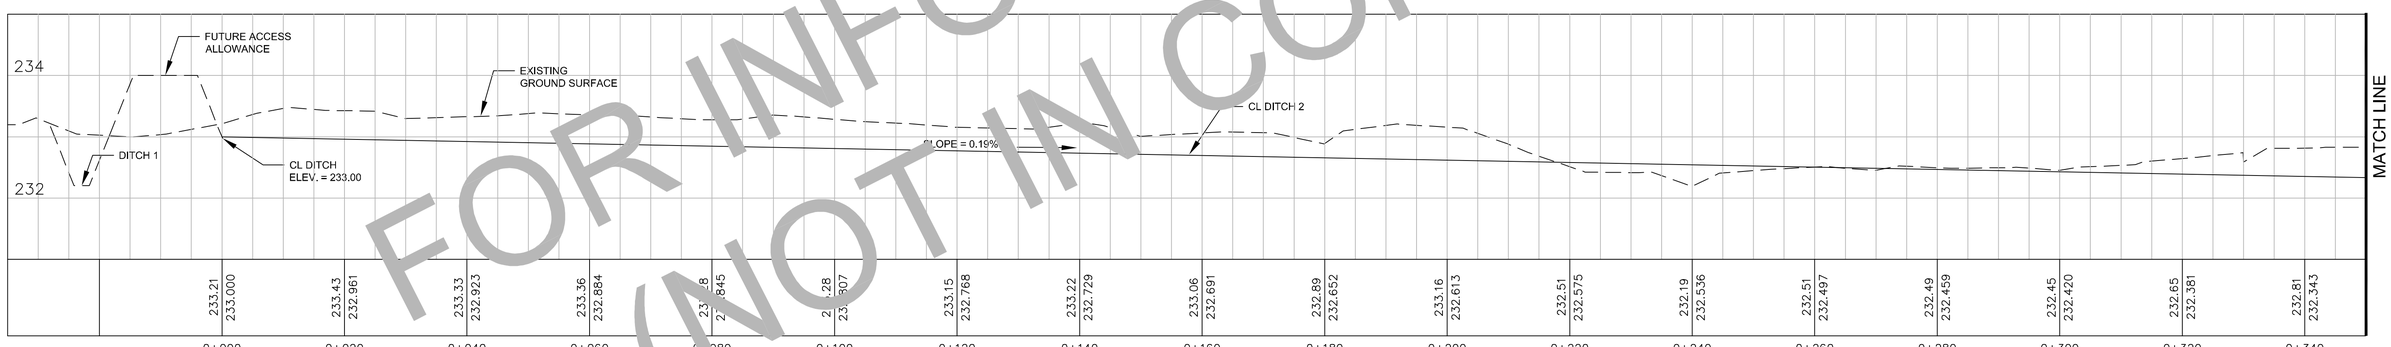

2 C-201 DITCH 2 PROFILE
H: 1:500 V:1:50

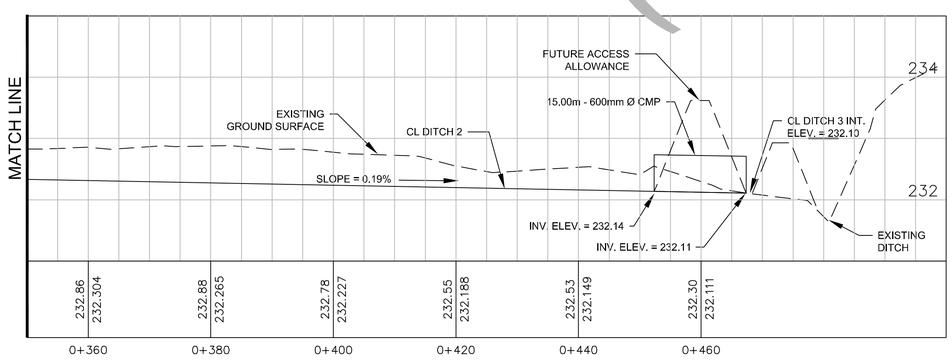

DITCH 2 PROFILE (CONT'D)
H: 1:500 V:1:50

FOR INFORMATION ONLY
(NOT IN CONTRACT)

APEGM
Certificate of Authorization
CH2M HILL Canada Ltd.
No. 1441 Date: January 25, 2013

NO.	REVISIONS	DATE	BY
0	ISSUED FOR CONSTRUCTION	13/01/25	GMH

B.M.
ELEV.
CONSTRUCTION COMPLETION DATE: YYYY MM DD

CH2MHILL®

DESIGNED BY	BW	CHECKED BY	SG
DRAWN BY	JBC	APPROVED BY	BW
SCALE: HORIZONTAL	1:500	RELEASED FOR CONSTRUCTION	
VERTICAL	1:50		
DATE	2013 01 25	DATE	

PLOT DATE: 2013 02 06

ENGINEER'S SEAL
PROVINCE OF MANITOBA
G.B. WILLIAMSON
Member
2234
REGISTERED PROFESSIONAL ENGINEER

CONSULTANT DRAWING NUMBER
C-303

BID OPPORTUNITY: 839-2012

Winnipeg
THE CITY OF WINNIPEG
WATER AND WASTE DEPARTMENT
ENGINEERING DIVISION

BRADY ROAD RESOURCE MANAGEMENT FACILITY
LEAF AND YARD WASTE AND
PILOT BIOSOLIDS COMPOSTING

CIVIL

DRAINAGE DITCH PROFILES SHEET 1 OF 2

SHEET 12 OF 45

CITY DRAWING NUMBER
1-0400B-C0009-001-00

FILE PATH: C:\pw_workdir\ch2mhill_wbg\jcortez1\d0198664\
FILE NAME: C-303.dwg