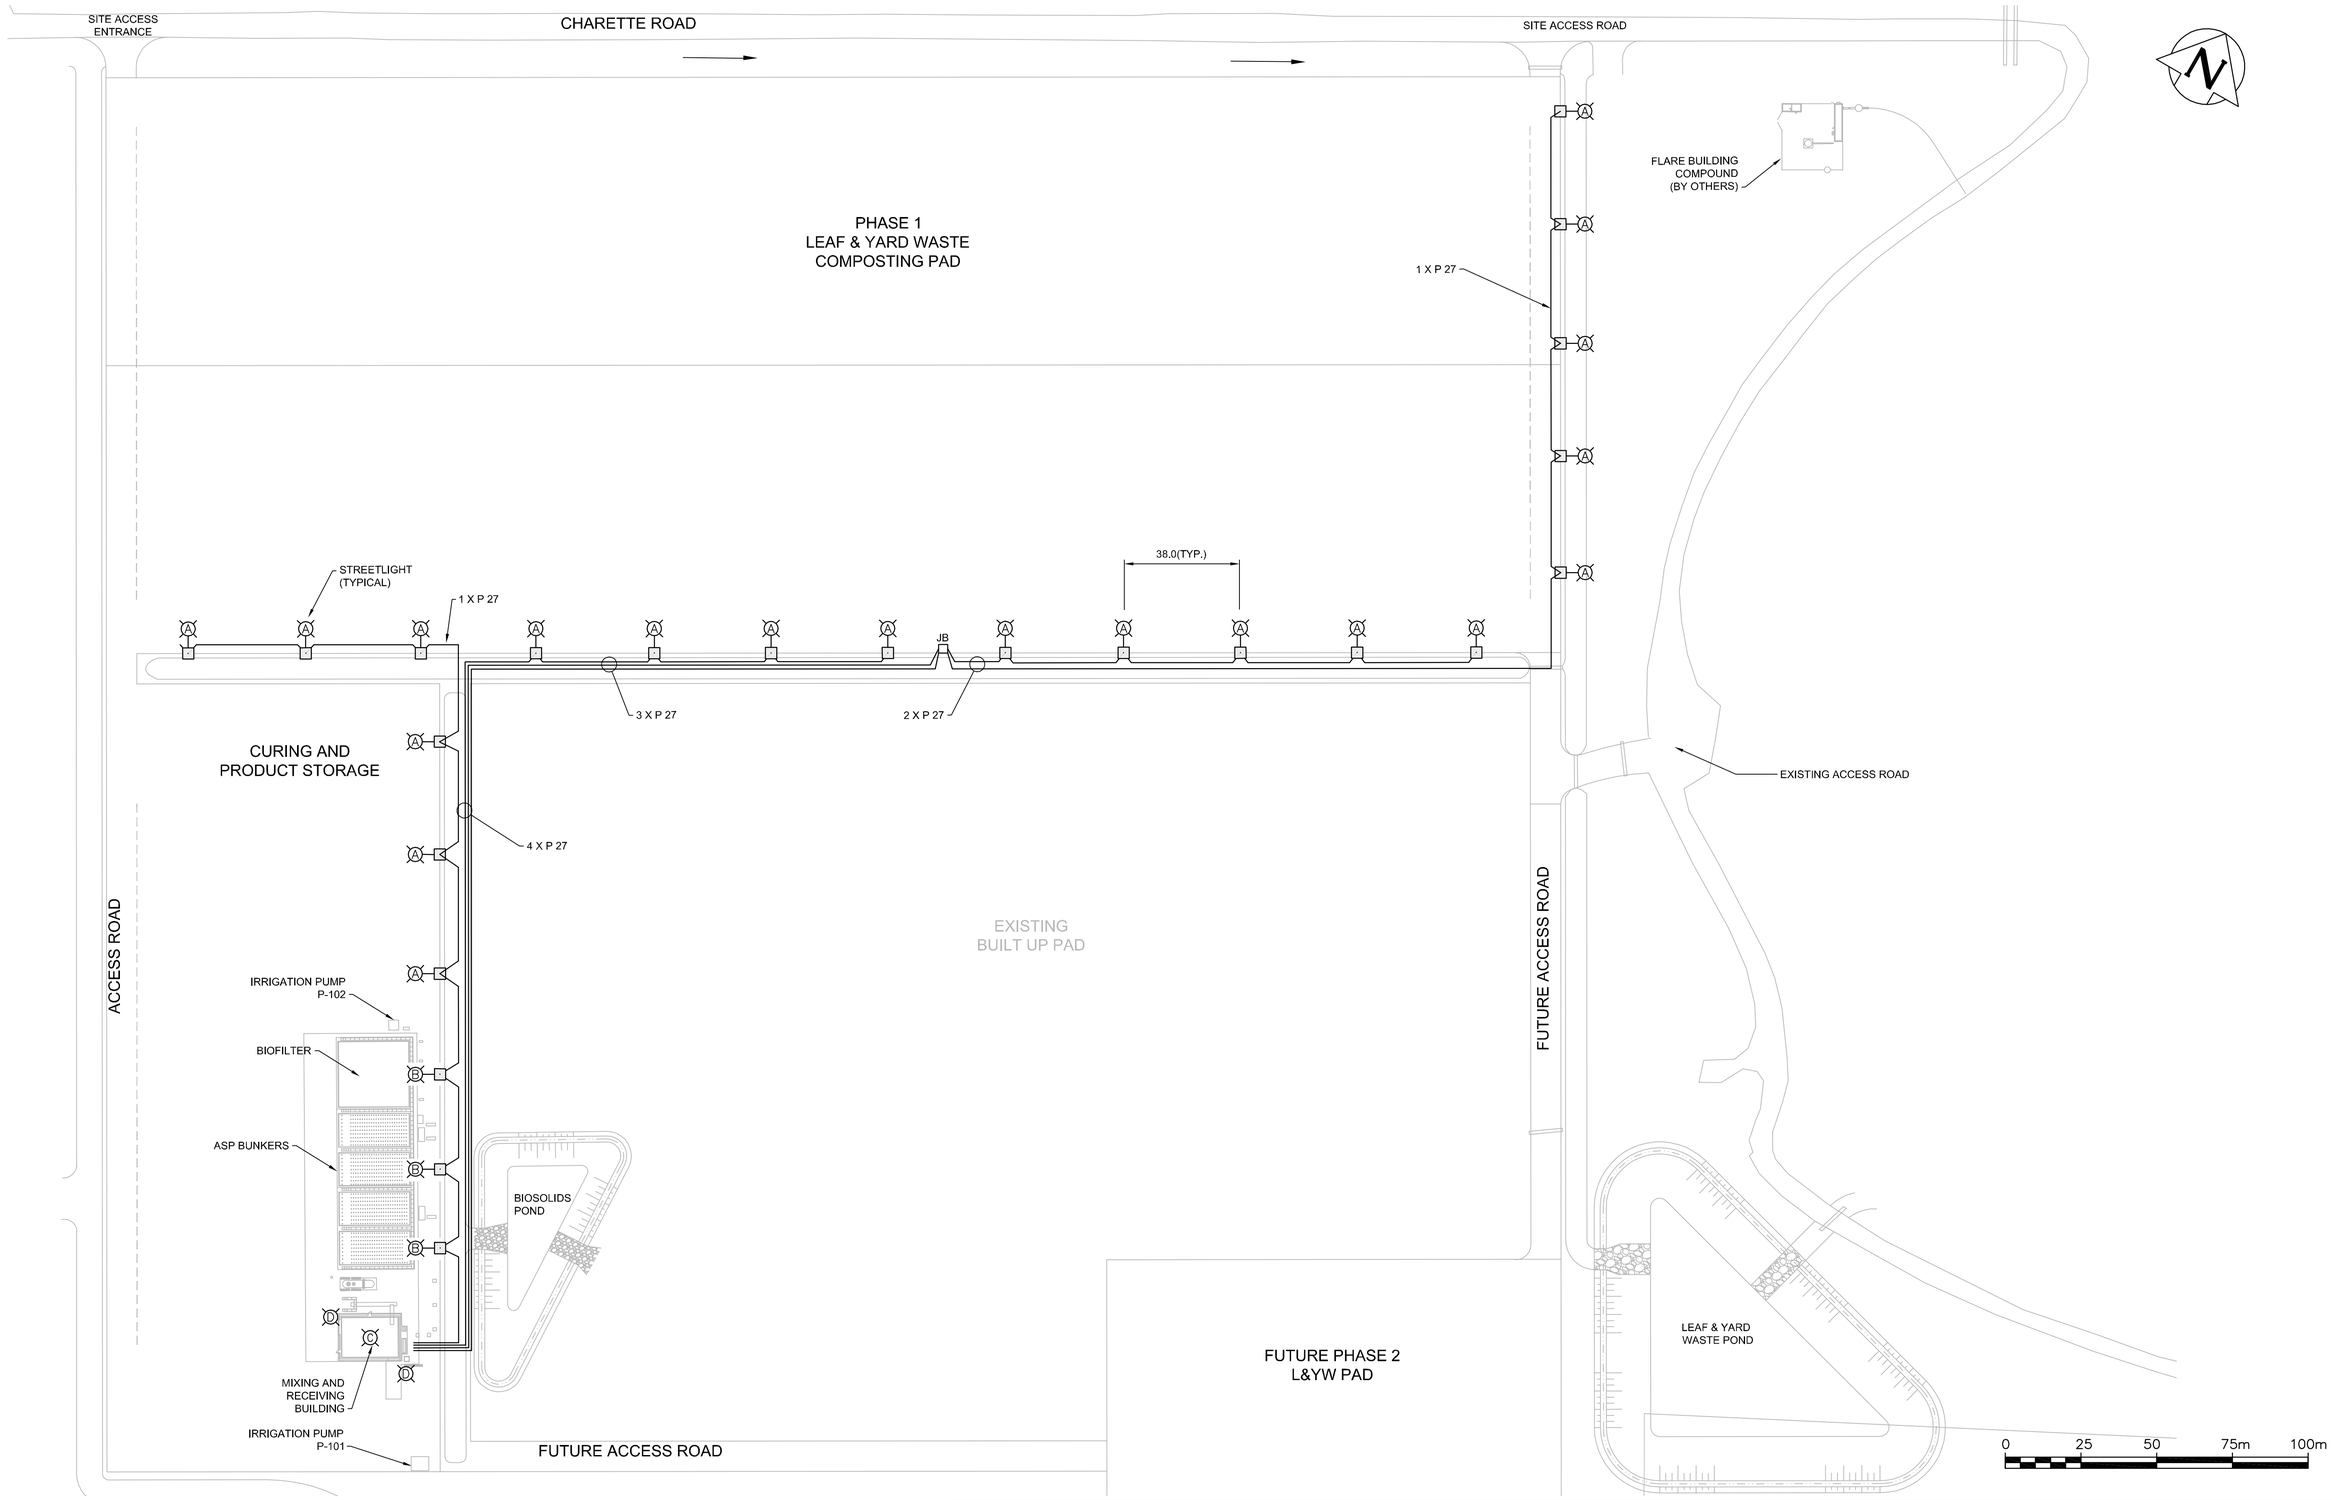

LUMINAIRE SCHEDULE			
SYMBOL			
A	TYPE A	CREE TYPE XSPA02AA-U	MOUNTED ON A 9M X 2.5M DAVIT POLE
C	TYPE C	CREE TYPE XCP_A06D-U_D	(304 SERIES, NEMA 6X6, 60 LEDS, 700MA)
B	TYPE B	CREE TYPE X-SL-0-3-08-U-7	MOUNTED ON A 7M POLE.
D	TYPE D	COOPER WALL PAK LDFC-4A-120V-BK-WG	

APEGM
Certificate of Authorization
CH2M HILL Canada Ltd.
No. 1441 Date: January 25, 2013

B.M.
ELEV.
CONSTRUCTION COMPLETION DATE: YYYY MM DD

NO.	REVISIONS	DATE	BY
0	ISSUED FOR CONSTRUCTION	13/01/25	JBC

CH2MHILL®

DESIGNED BY	LL	CHECKED BY	WT
DRAWN BY	EA	APPROVED BY	BW
SCALE: HORIZONTAL	1:1000	RELEASED FOR CONSTRUCTION	
VERTICAL	N/A		
DATE	2013 01 25	DATE	

PLOT DATE: 2013 02 04

ENGINEER'S SEAL
PROVINCE OF MANITOBA
L.D. WENDELLYN
Member
24276
REGISTERED PROFESSIONAL ENGINEER
Jan 25, 2013

CONSULTANT DRAWING NUMBER
E-203

BID OPPORTUNITY: 839-2012

Winnipeg

THE CITY OF WINNIPEG
WATER AND WASTE DEPARTMENT
ENGINEERING DIVISION

BRADY ROAD RESOURCE MANAGEMENT FACILITY
LEAF AND YARD WASTE AND
PILOT BIOSOLIDS COMPOSTING
ELECTRICAL
YARD LIGHTING PLAN

SHEET 41 OF 45
CITY DRAWING NUMBER
1-0400B-E0004-001-00

FILE PATH: C:\pw_workdir\ch2mhill_wbg\jcortez1\d0198672\
FILE NAME: E-203_438634.dwg