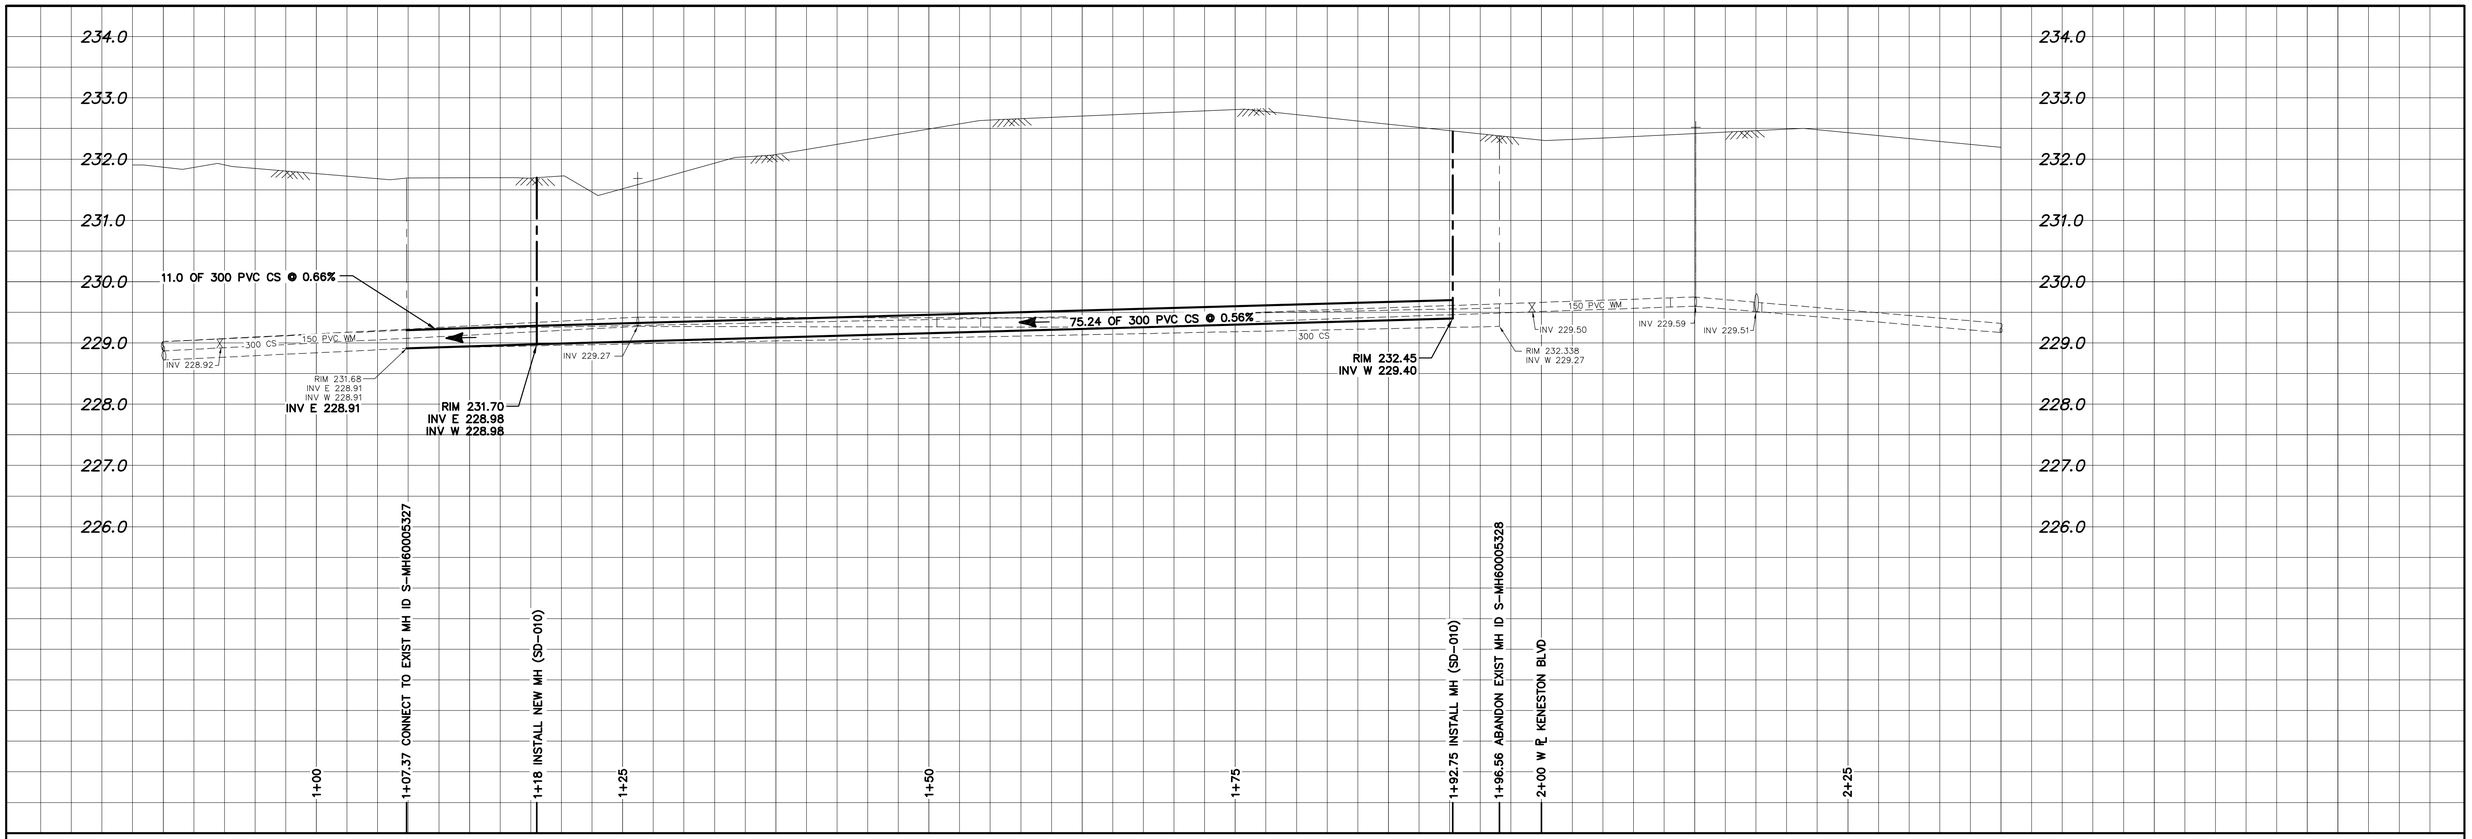

NOTE: CHAINAGES SHOWN ARE ALONG S. ℄ OF WELLINGTON CR.

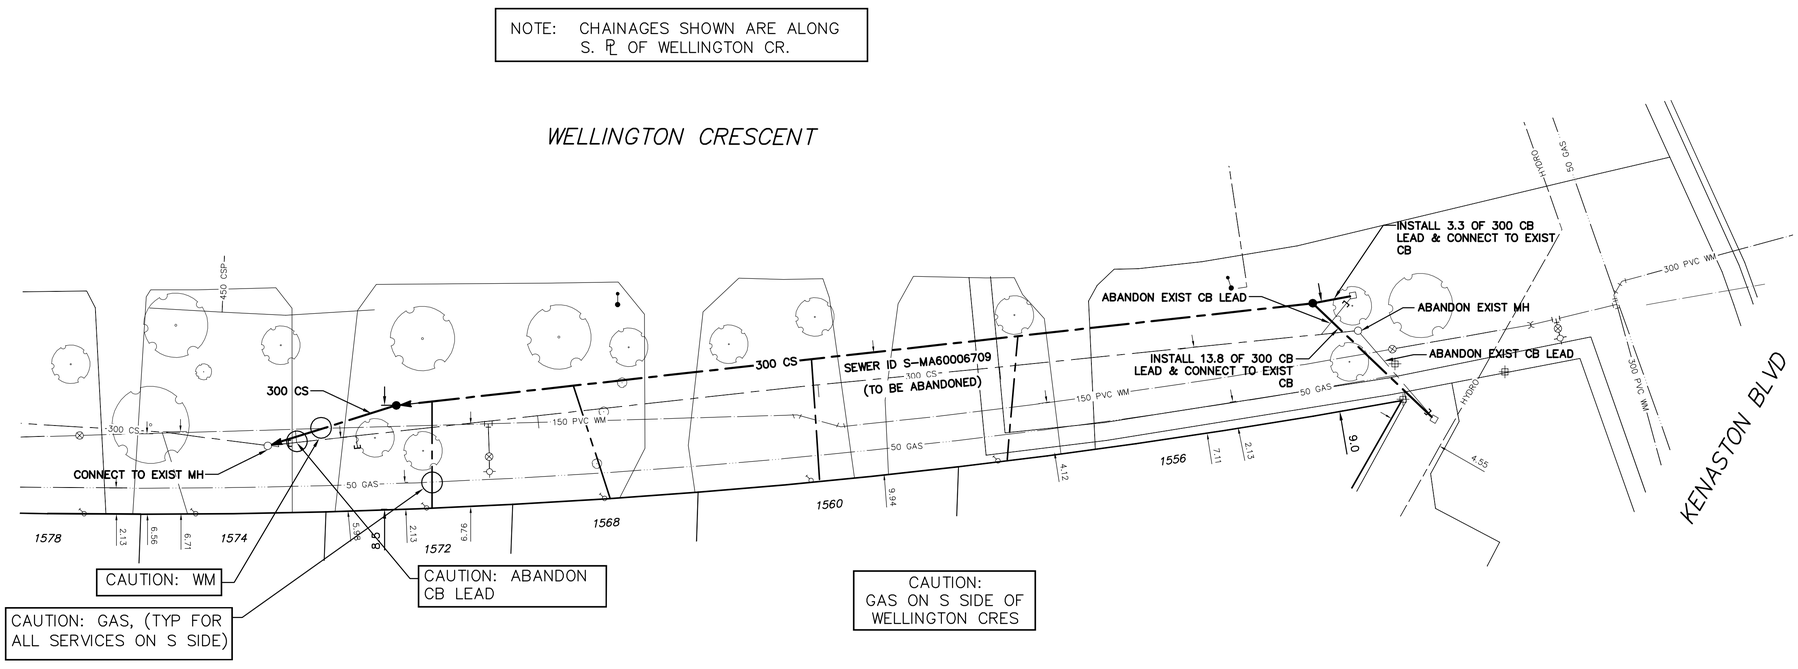

SEWER JUNCTION INFORMATION FROM SEWER VIDEO INSPECTION

SEWER ID S-MA60006709

DISTANCE FROM MH ID S-MH60005328

DISTANCE	DIAMETER	CLOCK
3.0	200	2
29.4	150	10
44.3	150	10
67.3	150	10
82.2	150	10
87.1	200	2

SEWER SERVICE INFORMATION

ADDRESS	SIZE (mm) MATERIAL	℄ DIST JUNCTION TIE	REMARKS
1556 WELLINGTON CR	–	4.02 E OF WL	RENEW TO ℄
RESIDENTIAL	–	30.18 W 1ST MH W KENESTON	–
1560 WELLINGTON CR	–	9.95 E OF WL	RENEW TO ℄
RESIDENTIAL	–	45.11 W 1ST MH W KENESTON	–
1568 WELLINGTON CR	–	–	RENEW TO ℄
RESIDENTIAL	–	–	–
1572 WELLINGTON CR	–	3.35 E OF WL	RENEW TO ℄
RESIDENTIAL	–	–	–

METRIC
WHOLE NUMBERS INDICATE MILLIMETRES
DECIMALIZED NUMBERS INDICATE METRES

0.0 5.0 10.0 15.0 20.0 25.0

WARNING

IF POWER EQUIPMENT OR EXPLOSIVES ARE TO BE USED FOR EXCAVATION ON THIS PROJECT THE CONTRACTOR MUST:

1) NOTIFY THE GAS COMPANY OF THE PROPOSED LOCATION OF EXCAVATION.

2) TAKE PRECAUTION TO AVOID DAMAGE TO GAS COMPANY INSTALLATIONS.

SEE PROVINCIAL REGULATION 210/72 FOR DETAILS

LOCATION APPROVED
UNDERGROUND STRUCTURES

SUPV. U/G STRUCTURES COMMITTEE — DATE

NOTE:
LOCATION OF UNDERGROUND STRUCTURES AS SHOWN ARE BASED ON THE BEST INFORMATION AVAILABLE BUT NO GUARANTEE IS GIVEN THAT ALL EXISTING UTILITIES ARE SHOWN OR THAT THE GIVEN LOCATIONS ARE EXACT. CONFIRMATION OF EXISTENCE AND EXACT LOCATION OF ALL SERVICES MUST BE OBTAINED FROM THE INDIVIDUAL UTILITIES BEFORE PROCEEDING WITH CONSTRUCTION.

B.M.
ELEV.

CONSTRUCTION COMPLETION DATE: YYYY MM DD

NO.	REVISIONS	DATE	BY

DESIGNED BY	MK	CHECKED BY	SC
DRAWN BY	RS	APPROVED BY	KZ
SCALE: HORIZONTAL	1:250	RELEASED FOR CONSTRUCTION	
VERTICAL	1:50		
DATE	2014 01 02	DATE	

PLOT DATE: 2014 01 03

ENGINEER'S SEAL
ORIGINAL SIGNED BY S.R.J. COURNOYER 14-01-06

CONSULTANT DRAWING NUMBER
–

Winnipeg

THE CITY OF WINNIPEG
WATER AND WASTE DEPARTMENT
ENGINEERING DIVISION

2013 SEWER RENEWALS AND REPAIRS

WELLINGTON CRESCENT
1ST MH W OF KENASTON BOULEVARD TO 2ND MH W OF KENASTON BOULEVARD

SHEET 30 OF 32

CITY DRAWING NUMBER
10727

BID OPPORTUNITY: 1066-2013
CONTRACT NUMBER: 14

FILE PATH: R:\DRAWINGS\SEWER\2013_RENEWALS\EPR's and Renewals\Contract #14\
FILE NAME: WELLINGTON_FULL RENEWAL.dwg