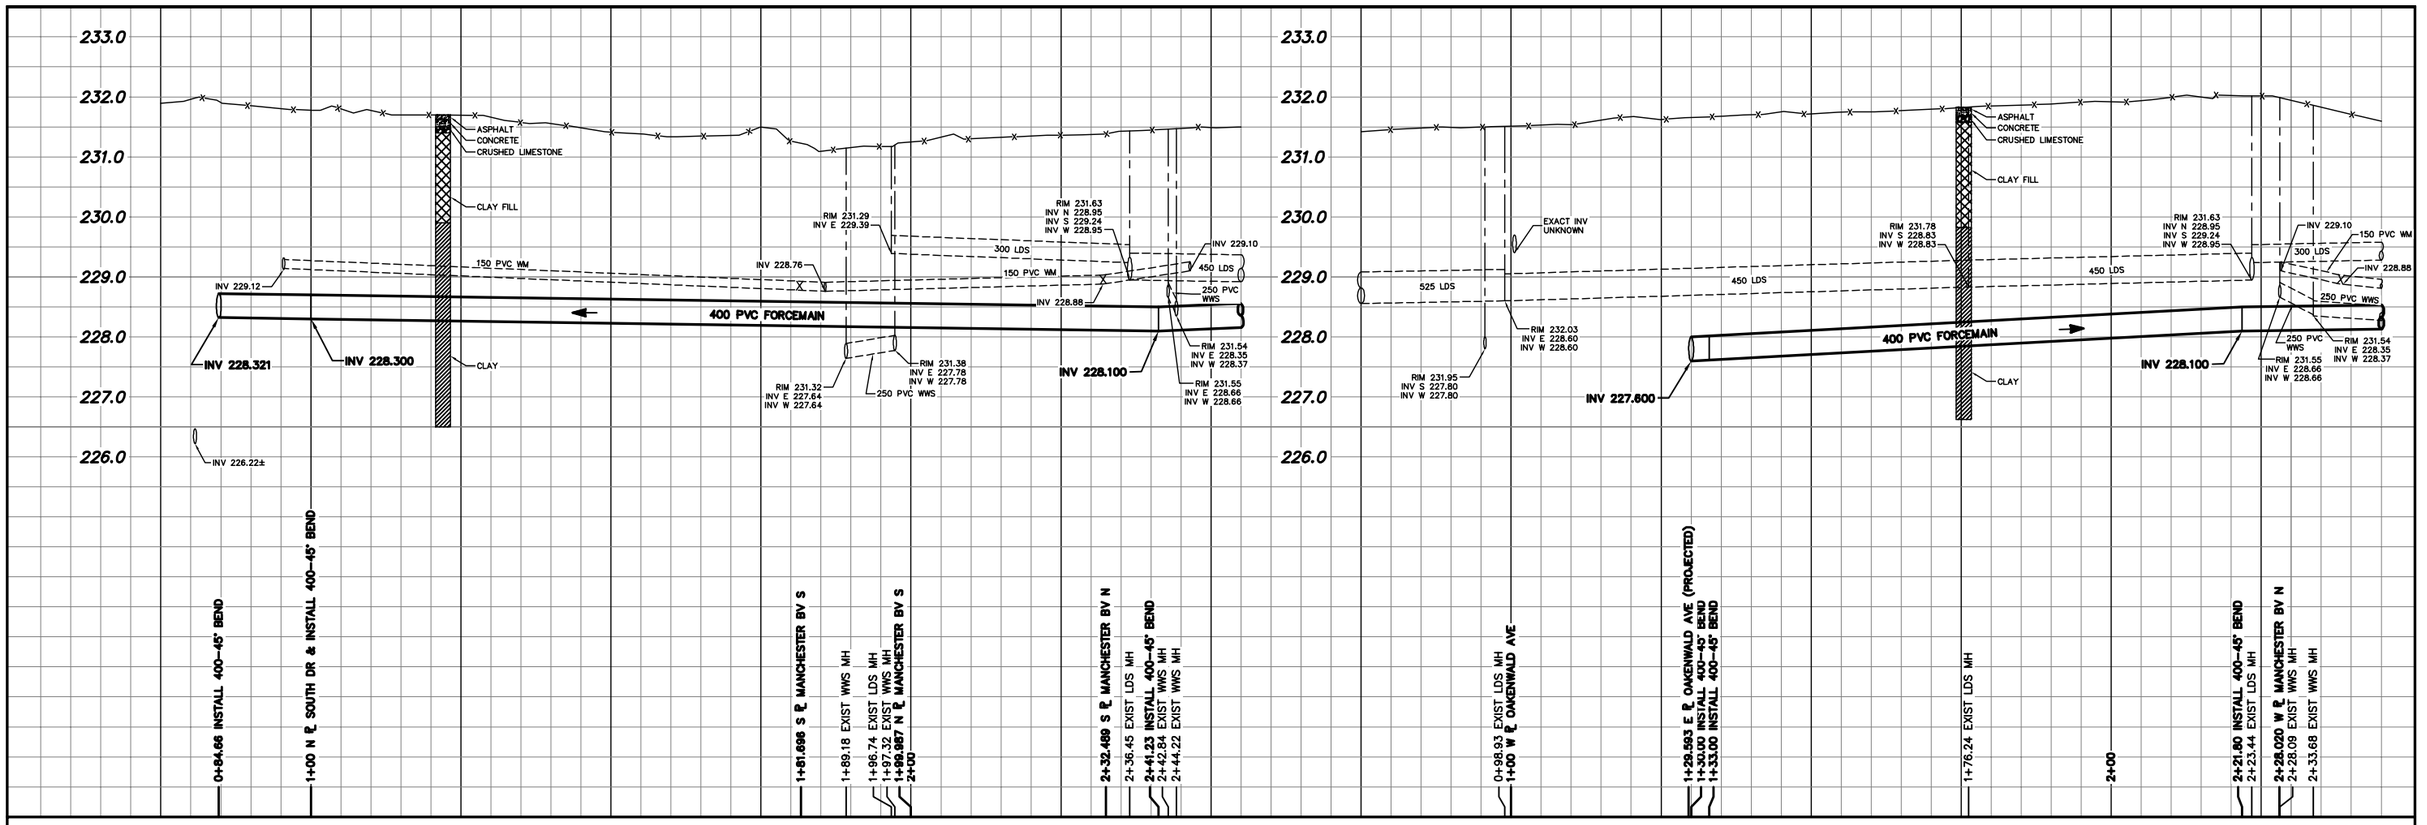

NOTE: CHAINAGES SHOWN ARE ALONG W. ℄ OF POINT RD

NOTE: CHAINAGES SHOWN ARE ALONG N. ℄ OF POINT RD

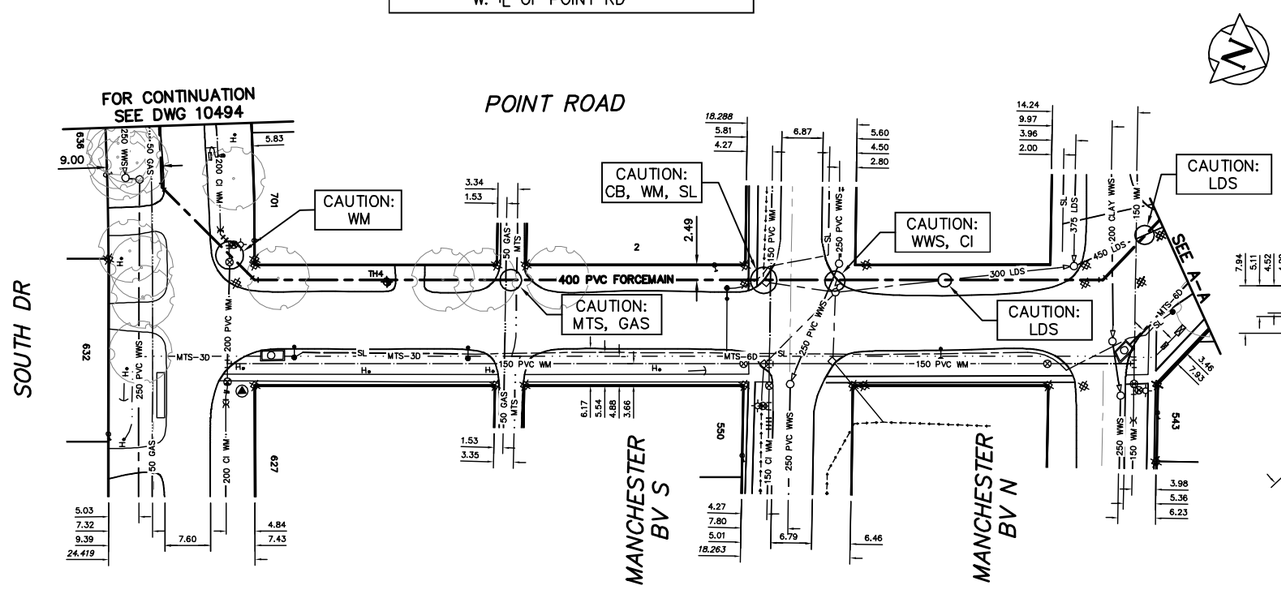

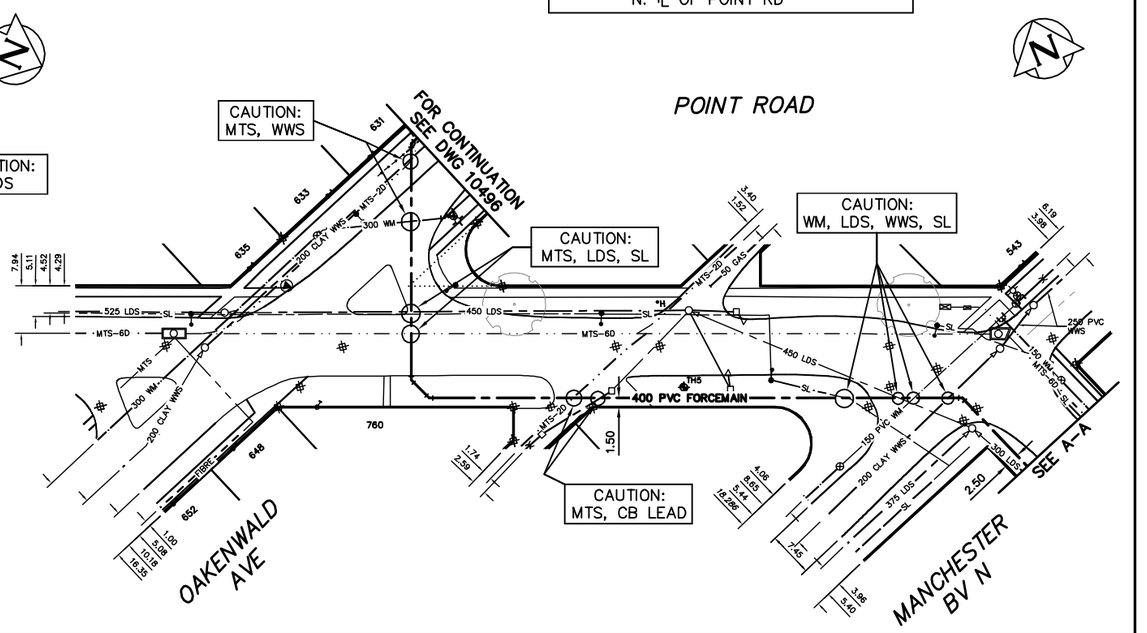

METRIC

WHOLE NUMBERS INDICATE MILLIMETRES
DECIMALIZED NUMBERS INDICATE METRES

0.0 5.0 10.0 15.0 20.0 25.0

WARNING

IF POWER EQUIPMENT OR EXPLOSIVES ARE TO BE USED FOR EXCAVATION ON THIS PROJECT THE CONTRACTOR MUST:

1) NOTIFY THE GAS COMPANY OF THE PROPOSED LOCATION OF EXCAVATION.

2) TAKE PRECAUTION TO AVOID DAMAGE TO GAS COMPANY INSTALLATIONS.

SEE PROVINCIAL REGULATION 210/72 FOR DETAILS

LOCATION APPROVED

UNDERGROUND STRUCTURES

SUPV. U/G STRUCTURES COMMITTEE — DATE

NOTE:

LOCATION OF UNDERGROUND STRUCTURES AS SHOWN ARE BASED ON THE BEST INFORMATION AVAILABLE BUT NO GUARANTEE IS GIVEN THAT ALL EXISTING UTILITIES ARE SHOWN OR THAT THE GIVEN LOCATIONS ARE EXACT. CONFIRMATION OF EXISTENCE AND EXACT LOCATION OF ALL SERVICES MUST BE OBTAINED FROM THE INDIVIDUAL UTILITIES BEFORE PROCEEDING WITH CONSTRUCTION.

B.M.
ELEV.

COSTRUCTION COMPLETION DATE: YYYY MM DD

NO.	REVISIONS	DATE	BY

DESIGNED BY	DB	CHECKED BY	KZ/SC
DRAWN BY	CJH	APPROVED BY	KZ
SCALE: HORIZONTAL	1:500	RELEASED FOR CONSTRUCTION	
VERTICAL	1:50		
DATE	2013 02 05	DATE	

PLOT DATE: 2013 02 05

ENGINEER'S SEAL

ORIGINAL SIGNED
K.R. ZUREK
13/02/05

CONSULTANT DRAWING NUMBER
–

BID OPPORTUNITY: 116-2013
CONTRACT NUMBER: 17

Winnipeg

THE CITY OF WINNIPEG

WATER AND WASTE DEPARTMENT
ENGINEERING DIVISION

2013 RIVERWOOD FORCEMAIN REPLACEMENT AND WILLOW PUMPING STATION UPGRADES

POINT ROAD

SOUTH DRIVE TO MANCHESTER BOULEVARD N
AND OAKENWALD AVENUE TO MANCHESTER BOULEVARD N

SHEET 5 OF 8

CITY DRAWING NUMBER
10495

FILE PATH: R:\DRAWINGS\SEWER\2011_RENEWALS\Riverwood Forcemain\
FILE NAME: 10495.dwg