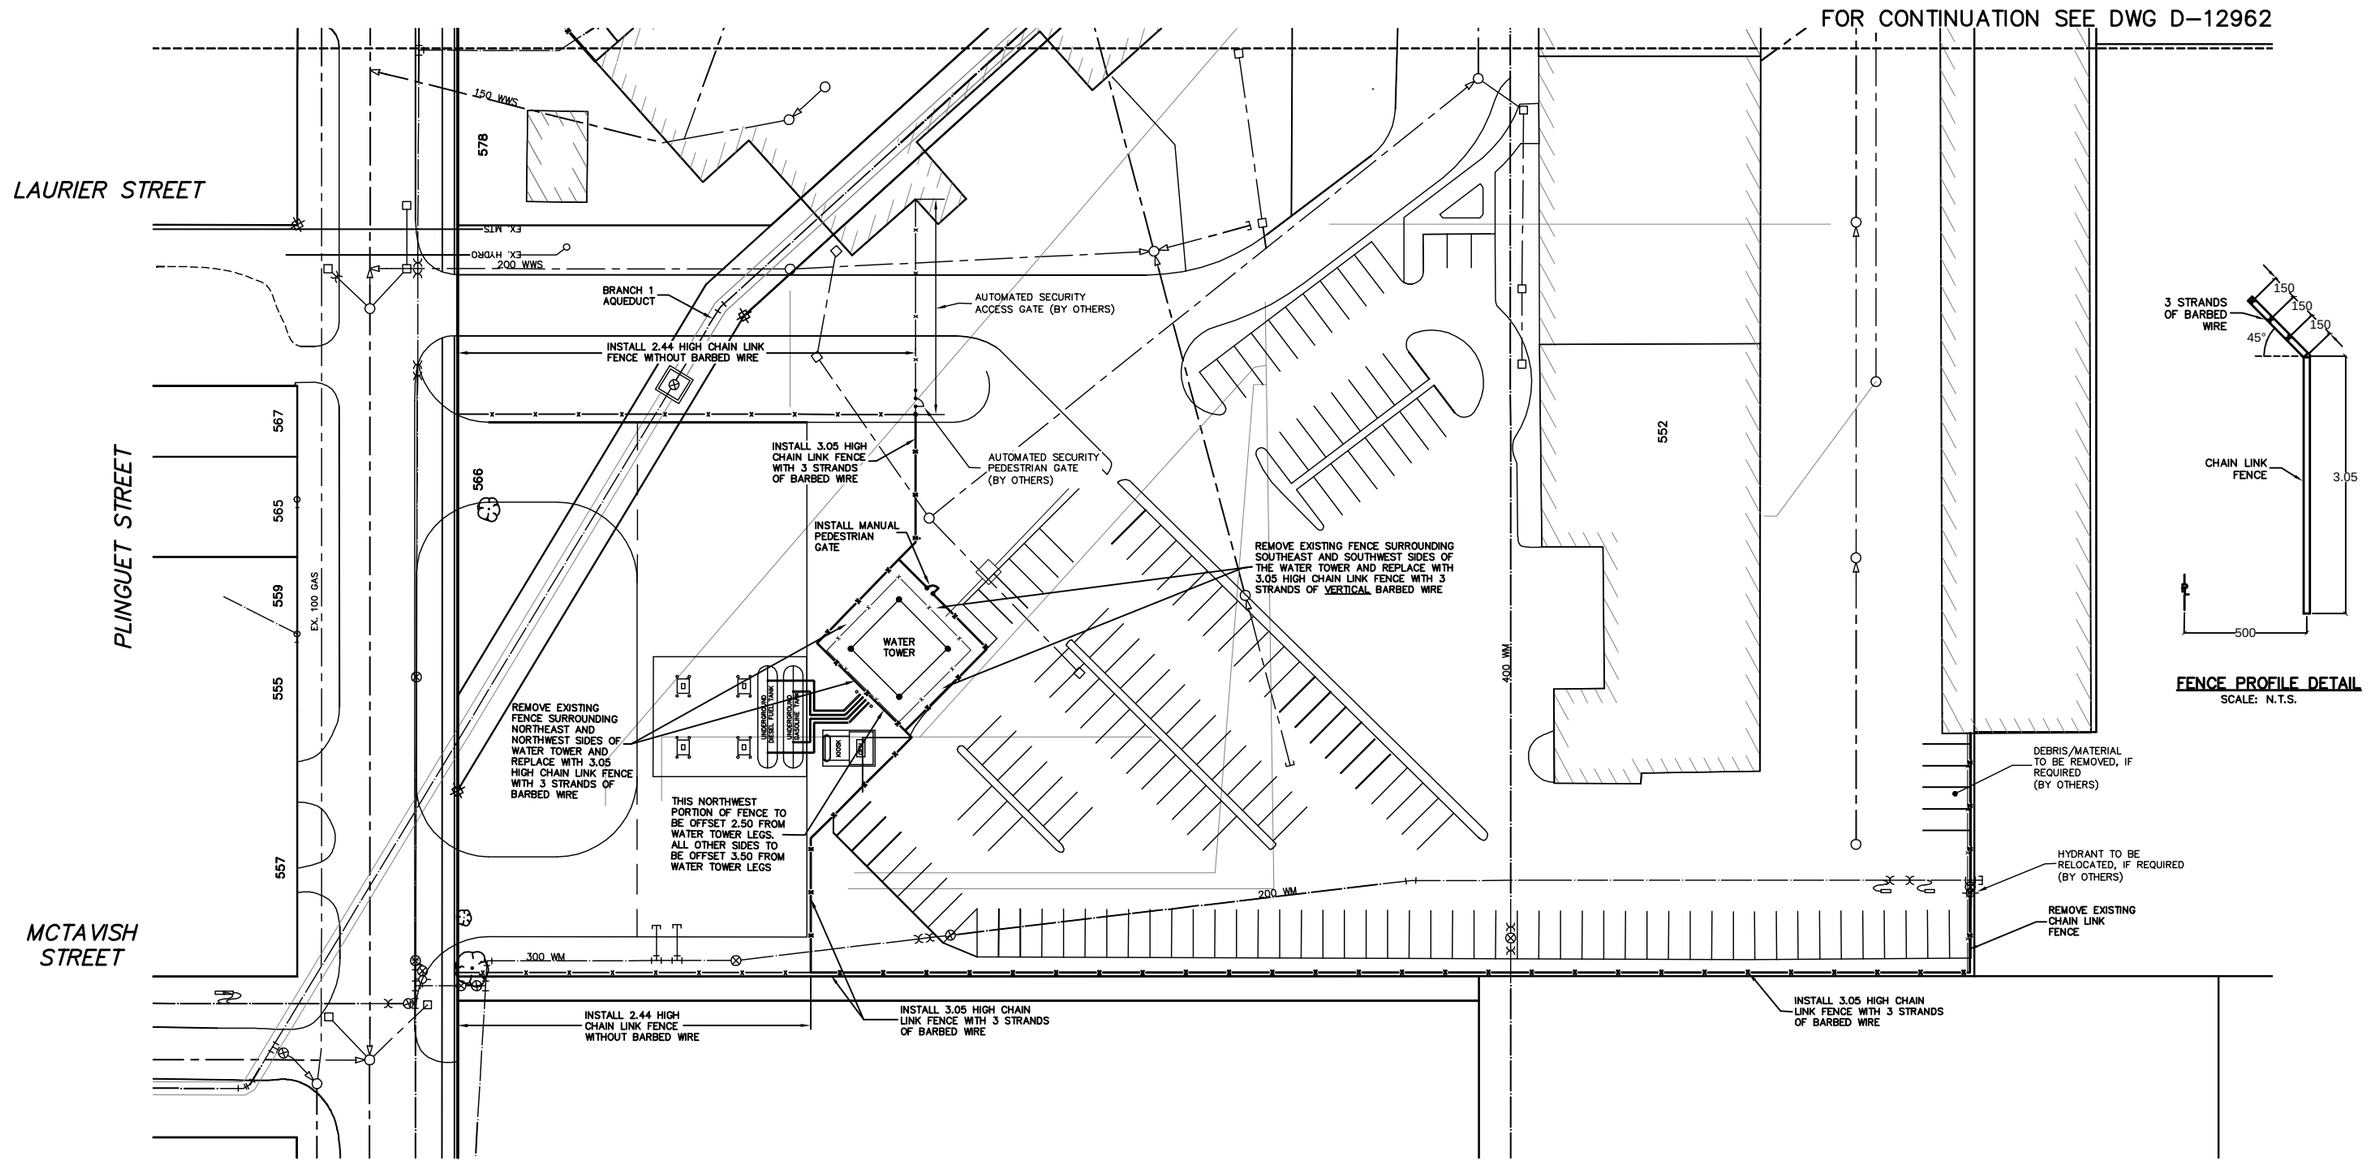

METRIC
WHOLE NUMBERS INDICATE MILLIMETRES
DECIMALIZED NUMBERS INDICATE METRES

0.0 10.0 20.0 30.0 40.0 50.0

WARNING

IF POWER EQUIPMENT OR EXPLOSIVES ARE TO BE USED FOR EXCAVATION ON THIS PROJECT THE CONTRACTOR MUST:

1) NOTIFY THE GAS COMPANY OF THE PROPOSED LOCATION OF EXCAVATION.

2) TAKE PRECAUTION TO AVOID DAMAGE TO GAS COMPANY INSTALLATIONS.

SEE PROVINCIAL REGULATION 210/72 FOR DETAILS

LOCATION APPROVED
UNDERGROUND STRUCTURES

SUPV. U/G STRUCTURES COMMITTEE — DATE

NOTE:

LOCATION OF UNDERGROUND STRUCTURES AS SHOWN ARE BASED ON THE BEST INFORMATION AVAILABLE BUT NO GUARANTEE IS GIVEN THAT ALL EXISTING UTILITIES ARE SHOWN OR THAT THE GIVEN LOCATIONS ARE EXACT. CONFIRMATION OF EXISTENCE AND EXACT LOCATION OF ALL SERVICES MUST BE OBTAINED FROM THE INDIVIDUAL UTILITIES BEFORE PROCEEDING WITH CONSTRUCTION.

B.M.
ELEV.

COSTRUCTION COMPLETION DATE: YYYY MM DD

NO.	REVISIONS	DATE	BY

DESIGNED BY	JM	CHECKED BY	RAS
DRAWN BY	JB/TV	APPROVED BY	RAS
SCALE: HORIZONTAL	1:375	RELEASED FOR CONSTRUCTION	
VERTICAL		R.A. SOROKOWSKI	
DATE	2013 04 17	DATE	13.04.17

PLOT DATE: 2013 04 17

ENGINEER'S SEAL

ORIGINAL SIGNED BY R.A. SOROKOWSKI 13.04.17

CONSULTANT DRAWING NUMBER
–

BID OPPORTUNITY: 125-2013

Winnipeg

THE CITY OF WINNIPEG
WATER AND WASTE DEPARTMENT
ENGINEERING DIVISION

PROPOSED SECURITY FENCE INSTALLATION AT
552/598 PLINGUET STREET
NORTHWEST SITE PLAN

SHEET 2 OF 4

CITY DRAWING NUMBER
D-12861

FILE PATH: R:\DRAWINGS\WATER\RENEWAL\2011_RENEWALS\Plinguet Fence\
FILE NAME: REVISED ADDITIONAL Plinguet Fence DWG.dwg