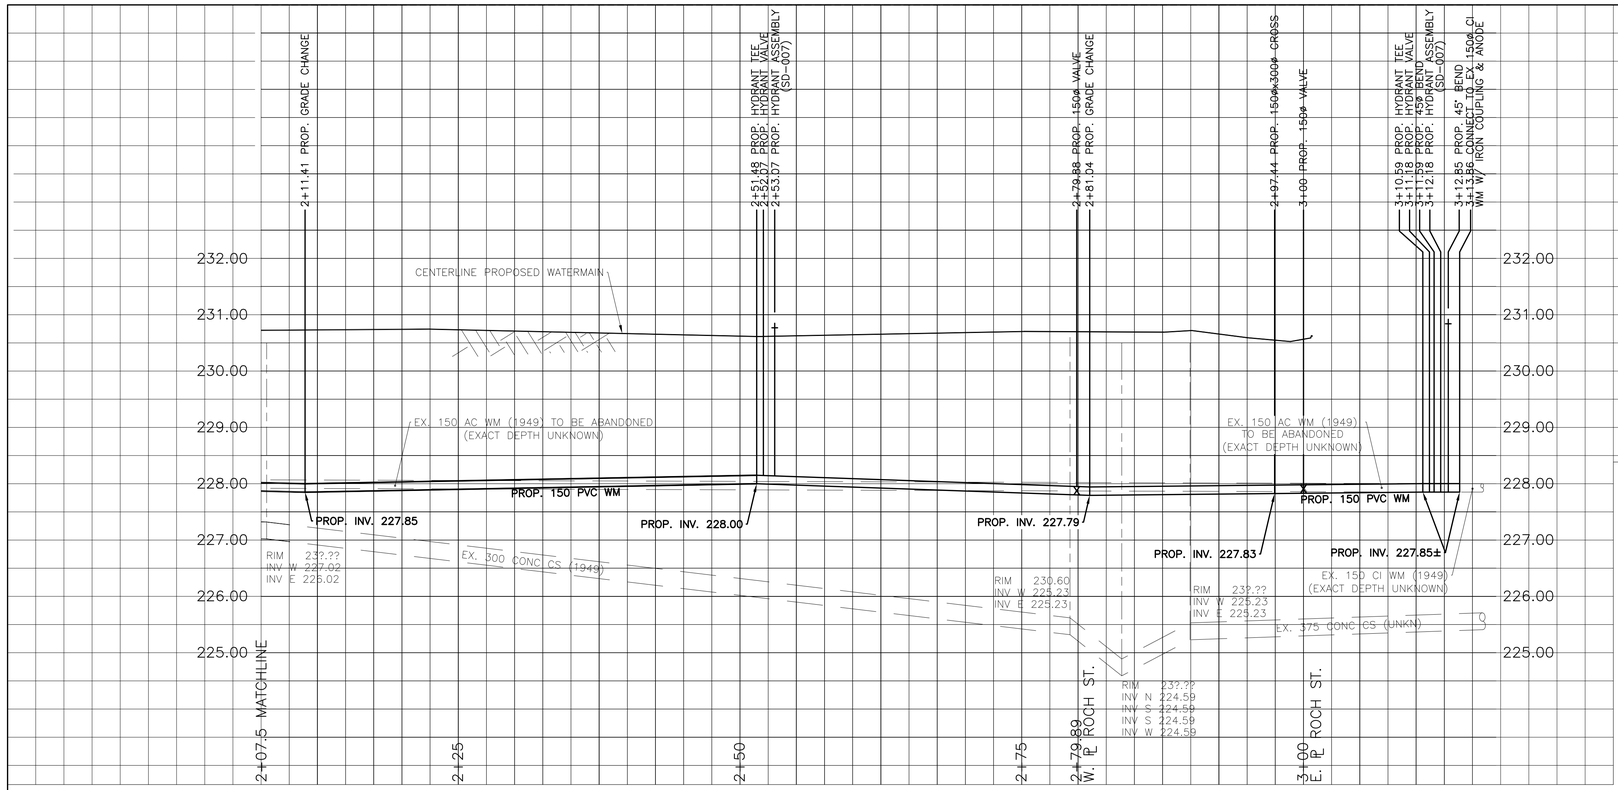

HOUSE WATER SERVICE INFORMATION					
ADDRESS & NATURE OF SERVICE		SIZE (mm) & TYPE	SHORT & LONG MEASUREMENT	CORP LOCATION	REMARKS
374	Winterton Ave Residential	UNKNOWN	3.8 W E COR HSE	48 E OF HYDT	
375	Winterton Ave Residential	UNKNOWN	4 W E COR HSE	56 E OF HYDT	
378	Winterton Ave Residential	UNKNOWN	3 W E COR HSE	96 E OF HYDT	
379	Winterton Ave Residential	UNKNOWN	3.7 W E COR HSE	99 E OF HYDT	
384	Winterton Ave Residential	UNKNOWN	1.4 W E COR OF HSE	139 E OF HYDT	
385	Winterton Ave Residential	UNKNOWN	4.6 W E COR HSE	198 W E COR HSE	
388	Winterton Ave Residential	UNKNOWN	1 W E COR HSE	1.8 E OF S/C	
389	Winterton Ave Residential	UNKNOWN	4.8 W E COR OF HSE	155 W E COR OF HSE	
391	Winterton Ave Residential	UNKNOWN	9.5 W E COR HSE	118 W OF HYDT	
392	Winterton Ave Residential	UNKNOWN	3 W E COR HSE	12.3 W HYDT	
395	Winterton Ave Residential	UNKNOWN	7.3 W E COR HSE	76 W OF HYDT	
396	Winterton Ave Residential	UNKNOWN	2 W ELL	OPP C/S	

CHAINAGE ALONG SOUTH P.L. OF WINTERTON AVENUE

WINTERTON AVENUE

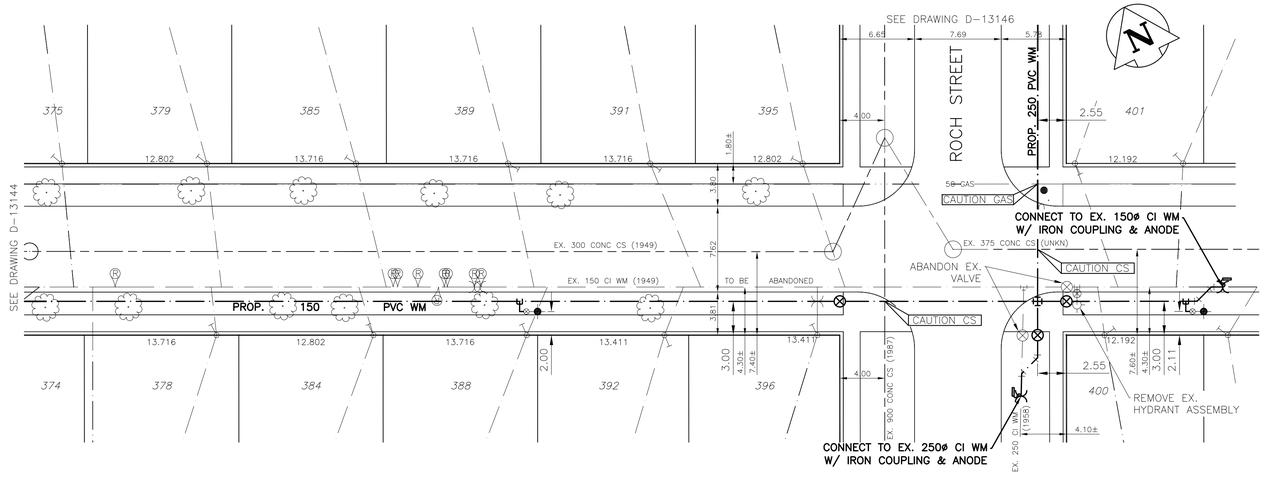

NOTES:

1. ALL GATE VALVES ARE CLOCKWISE TO OPEN WITH A RED OPERATING NUT UNLESS NOTED OTHERWISE.
2. WATERMAIN TO BE INSTALLED BY TRENCHLESS METHODS.
3. BACKFILL IS CLASS 5 WITHIN BOULEVARD AND CLASS 3 WHEN WITHIN 1.0m OF PAVEMENT OR SIDEWALK.
4. WATER SERVICES ARE 19mm UNLESS OTHERWISE NOTED.
5. MINIMUM COVER TO TOP OF WATERMAIN SHALL BE 2.4m.
6. LOCATION OF ALL SERVICES TO BE CONFIRMED IN FIELD.
7. EXPOSE EXISTING WATERMAIN TO CONFIRM DEPTH PRIOR TO CONSTRUCTION.
8. ALL LEAD AND CAST IRON SERVICES TO BE RENEWED TO PROPERTY LINE.
9. SERVICES TO BE RENEWED SHALL BE REPLACED FROM WATERMAIN TO PROPERTY LINE. ALL OTHERS TO BE RECONNECTED.

APEGM Certificate of Authorization Genivar Inc. No. 5079 Date:

"Description of property limits, and existing and/or proposed features relative to these limits as shown on this drawing do not represent a Legal Survey. GENIVAR makes no representation or guarantee that the property limit information is accurate. GENIVAR accepts no responsibility for damages, if any, suffered by any third party as a result of decisions made or actions based on this drawing."

METRIC
WHOLE NUMBERS INDICATE MILLIMETRES
DECIMALIZED NUMBERS INDICATE METRES

EXISTING	LEGEND – PLAN	PROPOSED	EXISTING	LEGEND – PLAN	PROPOSED	EXISTING	LEGEND – PROFILE	PROPOSED
	WATERMAIN			ANODE			WATERMAIN	
	HYDRANT			REDUCER			VALVE	
	VALVE			PLUG			LAND DRAINAGE SEWER	
	CURB STOP			TREE			WASTE WATER SEWER	
	WASTE WATER SEWER			L.S. LAMP STANDARD			CENTERLINE	
	LAND DRAINAGE SEWER			GAS				
	C.B. LEAD			HYDRO				
	MANHOLE			M.T.S.				
	CATCH BASIN			TRAFFIC SIGNAL				
	TEE			CONCRETE/ASPHALT				
	BEND			SIDEWALK				

LOCATION APPROVED
UNDERGROUND STRUCTURES

SUPV. U/G STRUCTURES COMMITTEE — DATE

NOTE:

LOCATION OF UNDERGROUND STRUCTURES AS SHOWN ARE BASED ON THE BEST INFORMATION AVAILABLE BUT NO GUARANTEE IS GIVEN THAT ALL EXISTING UTILITIES ARE SHOWN OR THAT THE GIVEN LOCATIONS ARE EXACT. CONFIRMATION OF EXISTENCE AND EXACT LOCATION OF ALL SERVICES MUST BE OBTAINED FROM THE INDIVIDUAL UTILITIES BEFORE PROCEEDING WITH CONSTRUCTION.

B.M. ELEV.

NO.	REVISIONS	DATE	BY
3	BID OPPORTUNITY 175–2013	APR/13	P.R.
2	DESIGN REVIEW W&W	MAR/13	P.R.
1	PRELIMINARY REVIEW W&W	JAN/13	P.R.

GENIVAR
10 PRAIRIE WAY WINNIPEG, MANITOBA R2J 3J8
PH: (204)–477–6650 FAX: (204)–474–2864

DESIGNED BY	P.R.	CHECKED BY	S.M.
DRAWN BY	P.R.	APPROVED BY	I.McK.
HOR. SCALE:	1:250	RELEASED FOR CONSTRUCTION	ORIGINALLY SIGNED BY K. ZUREK P. ENG
VERT. SCALE:	1:50		
DATE	APRIL 2013	DATE	APRIL 3RD, 2013

ENGINEERS SEAL
PROVINCE OF MANITOBA — I. G. McKINNON — REGISTERED PROFESSIONAL ENGINEER

CONSULTANT DRAWING NO. 131–12754–00 –14

Winnipeg

THE CITY OF WINNIPEG
WATER AND WASTE DEPARTMENT

2013 CAPITAL WORKS
WATERMAIN RENEWALS

WINTERTON AVENUE/ROCH STREET

72M WWL OF ROCH STREET TO
14M EEL OF ROCH STREET

SHEET 2 OF 3

CITY DRAWING NO. D–13145