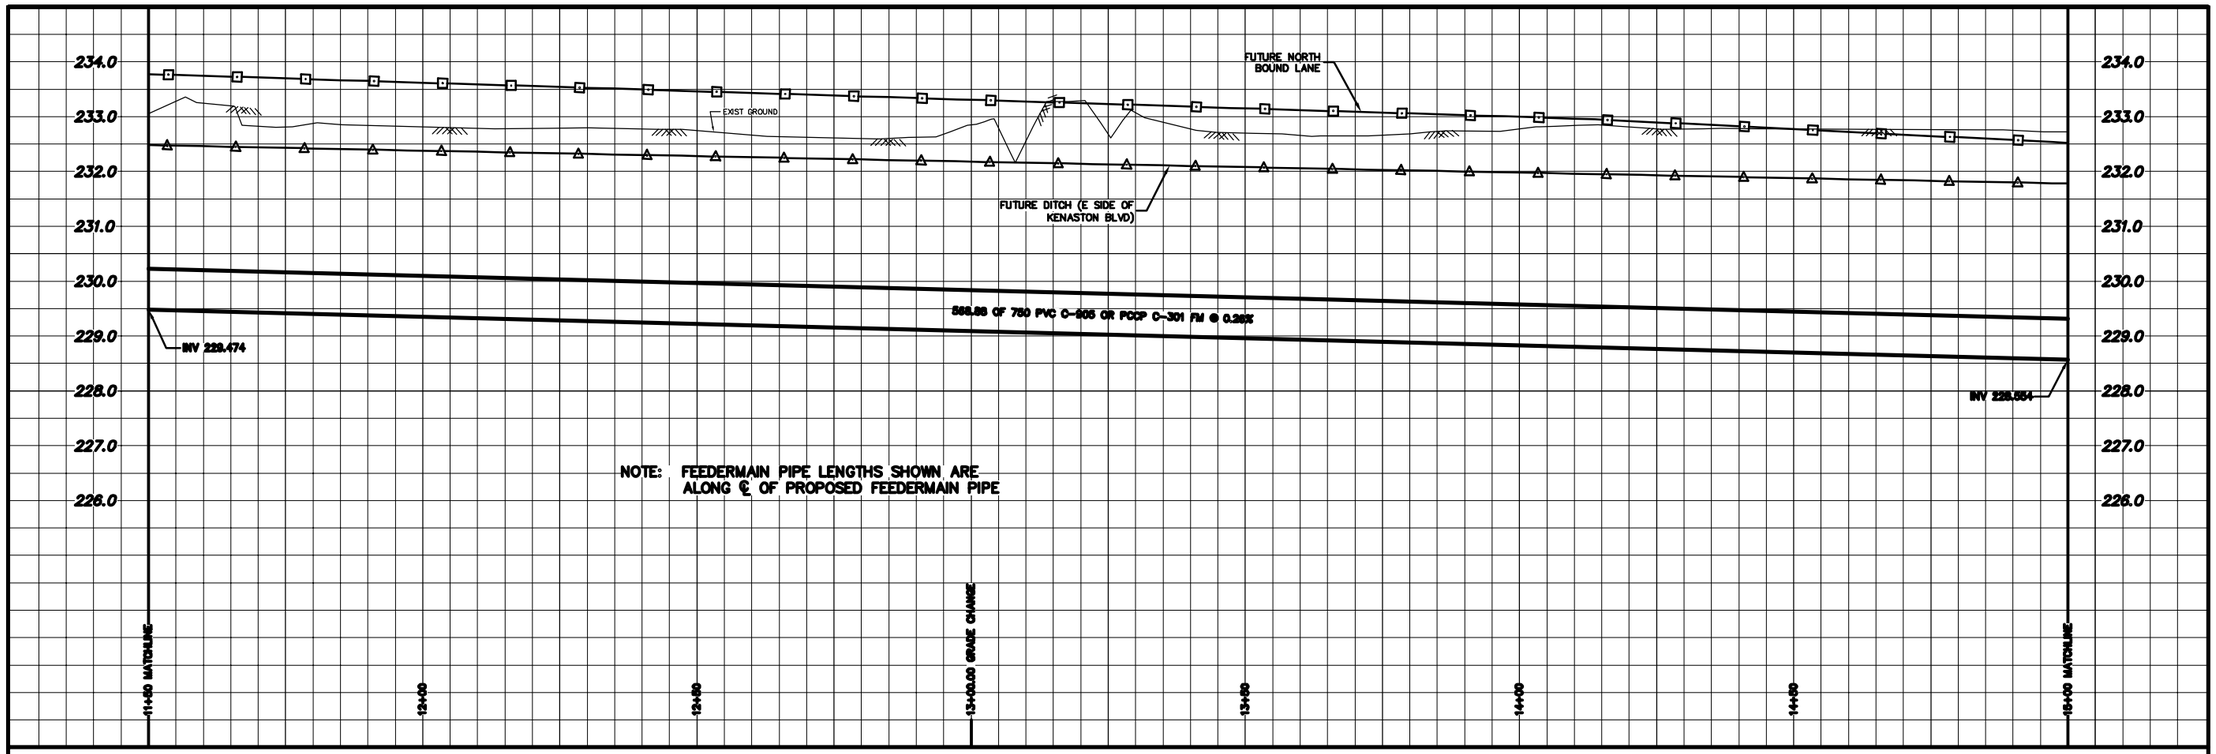

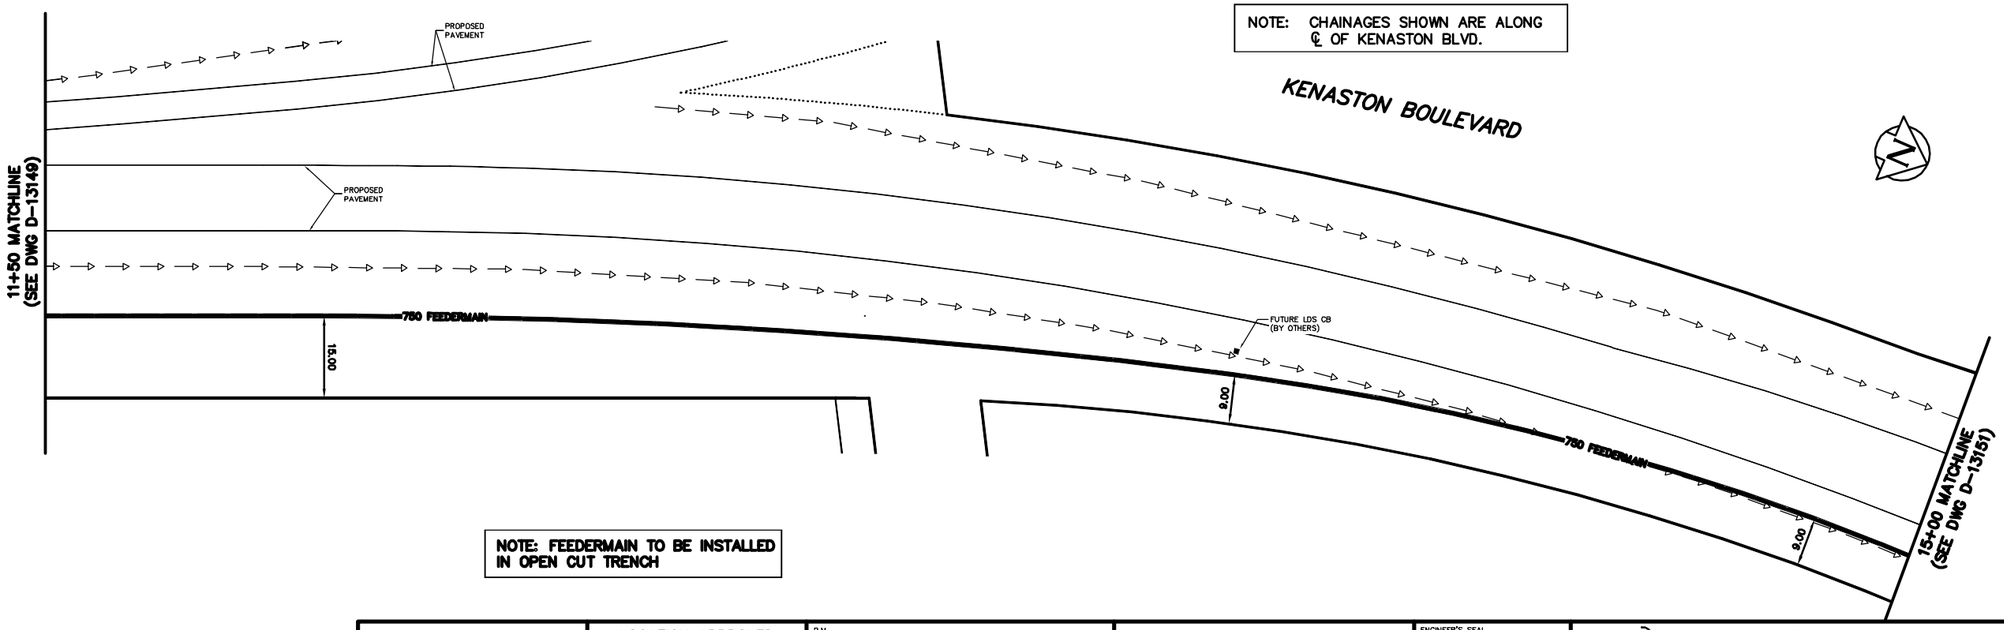

NOTE: FEEDERMAIN TO BE INSTALLED IN OPEN CUT TRENCH

METRIC
WHOLE NUMBERS INDICATE MILLIMETRES
DECIMALIZED NUMBERS INDICATE METRES

0.0 5.0 10.0 15.0 20.0 25.0

WARNING

IF POWER EQUIPMENT OR EXPLOSIVES ARE TO BE USED FOR EXCAVATION ON THIS PROJECT THE CONTRACTOR MUST:

1) NOTIFY THE GAS COMPANY OF THE PROPOSED LOCATION OF EXCAVATION.

2) TAKE PRECAUTION TO AVOID DAMAGE TO GAS COMPANY INSTALLATIONS.

SEE PROVINCIAL REGULATION 21/072 FOR DETAILS

LOCATION APPROVED
UNDERGROUND STRUCTURES

SUPV. U/G STRUCTURES COMMITTEE _____ DATE _____

NOTE:

LOCATION OF UNDERGROUND STRUCTURES AS SHOWN ARE BASED ON THE BEST INFORMATION AVAILABLE BUT NO GUARANTEE IS GIVEN THAT ALL EXISTING UTILITIES ARE SHOWN OR THAT THE GIVEN LOCATIONS ARE EXACT. CONFIRMATION OF EXISTENCE AND EXACT LOCATION OF ALL SERVICES MUST BE OBTAINED FROM THE INDIVIDUAL UTILITIES BEFORE PROCEEDING WITH CONSTRUCTION.

B.M. ELEV.

CONSTRUCTION COMPLETION DATE: YYYY MM DD

NO.	REVISIONS	DATE	BY
1	REVISED FOR ADDENDUM-R1	13.03.07	CJH

DESIGNED BY	DB	CHECKED BY	SC
DRAWN BY	CJH	APPROVED BY	KZ
SCALE: HORIZONTAL	1:500	RELEASED FOR CONSTRUCTION	K.R. ZUREK
VERTICAL	1:50		
DATE	2013 02 26	DATE	13/02/27

PLOT DATE: 2013 03 12

ENGINEER'S SEAL

ORIGINAL MYLAR SIGNED BY K.R. ZUREK 13/03/12

CONSULTANT DRAWING NUMBER

-

Winnipeg

THE CITY OF WINNIPEG
WATER AND WASTE DEPARTMENT
ENGINEERING DIVISION

2013 FEEDERMAIN INSTALLATION AND ASSOCIATED WORKS

KENASTON BOULEVARD

900 N OF WAVERLEY STREET TO 600 S OF BISON DRIVE

SHEET 4 OF 10

CITY DRAWING NUMBER

D-13150

BID OPPORTUNITY: 181-2013
CONTRACT NUMBER: 16

FILE PATH: R:\DRAWINGS\WATER\RENEWAL\2013_RENEWALS\KENESTON FEEDERMAIN\
FILE NAME: D-13150.dwg