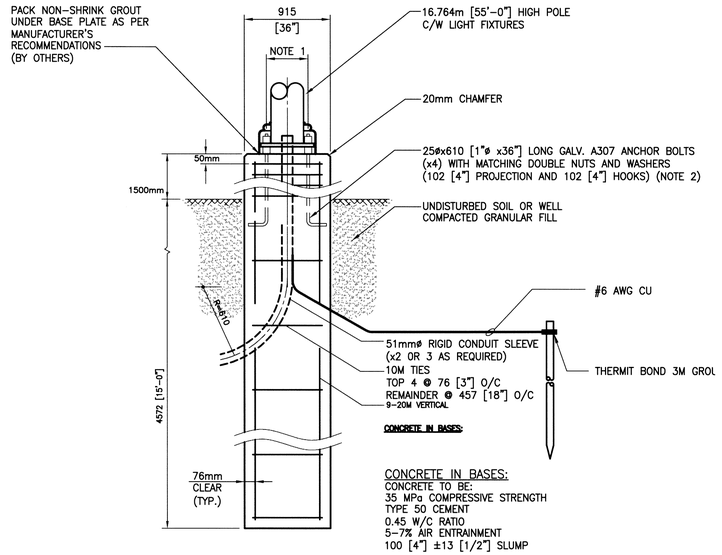

A — CONCRETE FOOTING FOR BASE MOUNTED LIGHT FIXTURE

SCALE: N.T.S.

1. ANCHOR BOLT DIAMETER AND QUANTITY SHALL BE TO MEET MANUFACTURERS REQUIREMENTS.

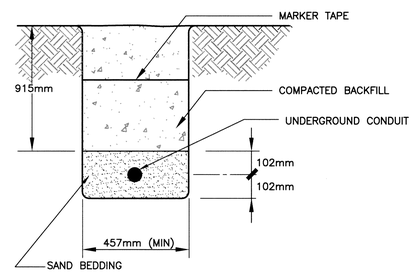

B — TRENCH DETAIL

SCALE: N.T.S.

METRIC

WHOLE NUMBERS INDICATE MILLIMETRES
DECIMALIZED NUMBERS INDICATE METRES

APEGM Certificate of Authorization
KGS Group
No. 245

NO.	REVISIONS	DATE	BY
2	RE-ISSUED FOR TENDER	13/03/06	AP
1	ISSUED FOR TENDER	13/01/04	AP
0	ISSUED FOR TENDER	12/12/20	AP

KGS GROUP CONSULTING ENGINEERS
SCATLIFF+MILLER+MURRAY Inc.
1 - 135 MARKET AVENUE WINNIPEG, MB. CANADA
TEL 204 927-3444 FAX 204 927-3443

DESIGNED BY: AP	CHECKED BY: LL
DRAWN BY: BGO	APPROVED BY: AP
SCALE: AS NOTED	RELEASED FOR CONSTRUCTION:
DATE: 12/12/04	DATE:

ENGINEER'S SEAL
PROVINCE OF MANITOBA
A.G.R. PAWLIKEWICH
Member
03956
REGISTERED PROFESSIONAL ENGINEER

CONSULTANT DRAWING NO.
12-0109-009_E02

Winnipeg
THE CITY OF WINNIPEG
PLANNING, PROPERTY & DEVELOPMENT DEPARTMENT

PROJECT TITLE
ST. VITAL PARK BOAT LAUNCH
ELECTRICAL DETAILS
184-2013

SHEET OF
COMPUTER FILE NAME: 12-0109-009_E02
CITY DRAWING NUMBER

P:\Projects\2012\12-0109-009\Doc Control\Tobeissued\DWG\12-0109-009_E02-Rev 2.dwg - Tab: E02-NL Plotted By: DBeroche 03/06/2013 [Wed 11:02am]