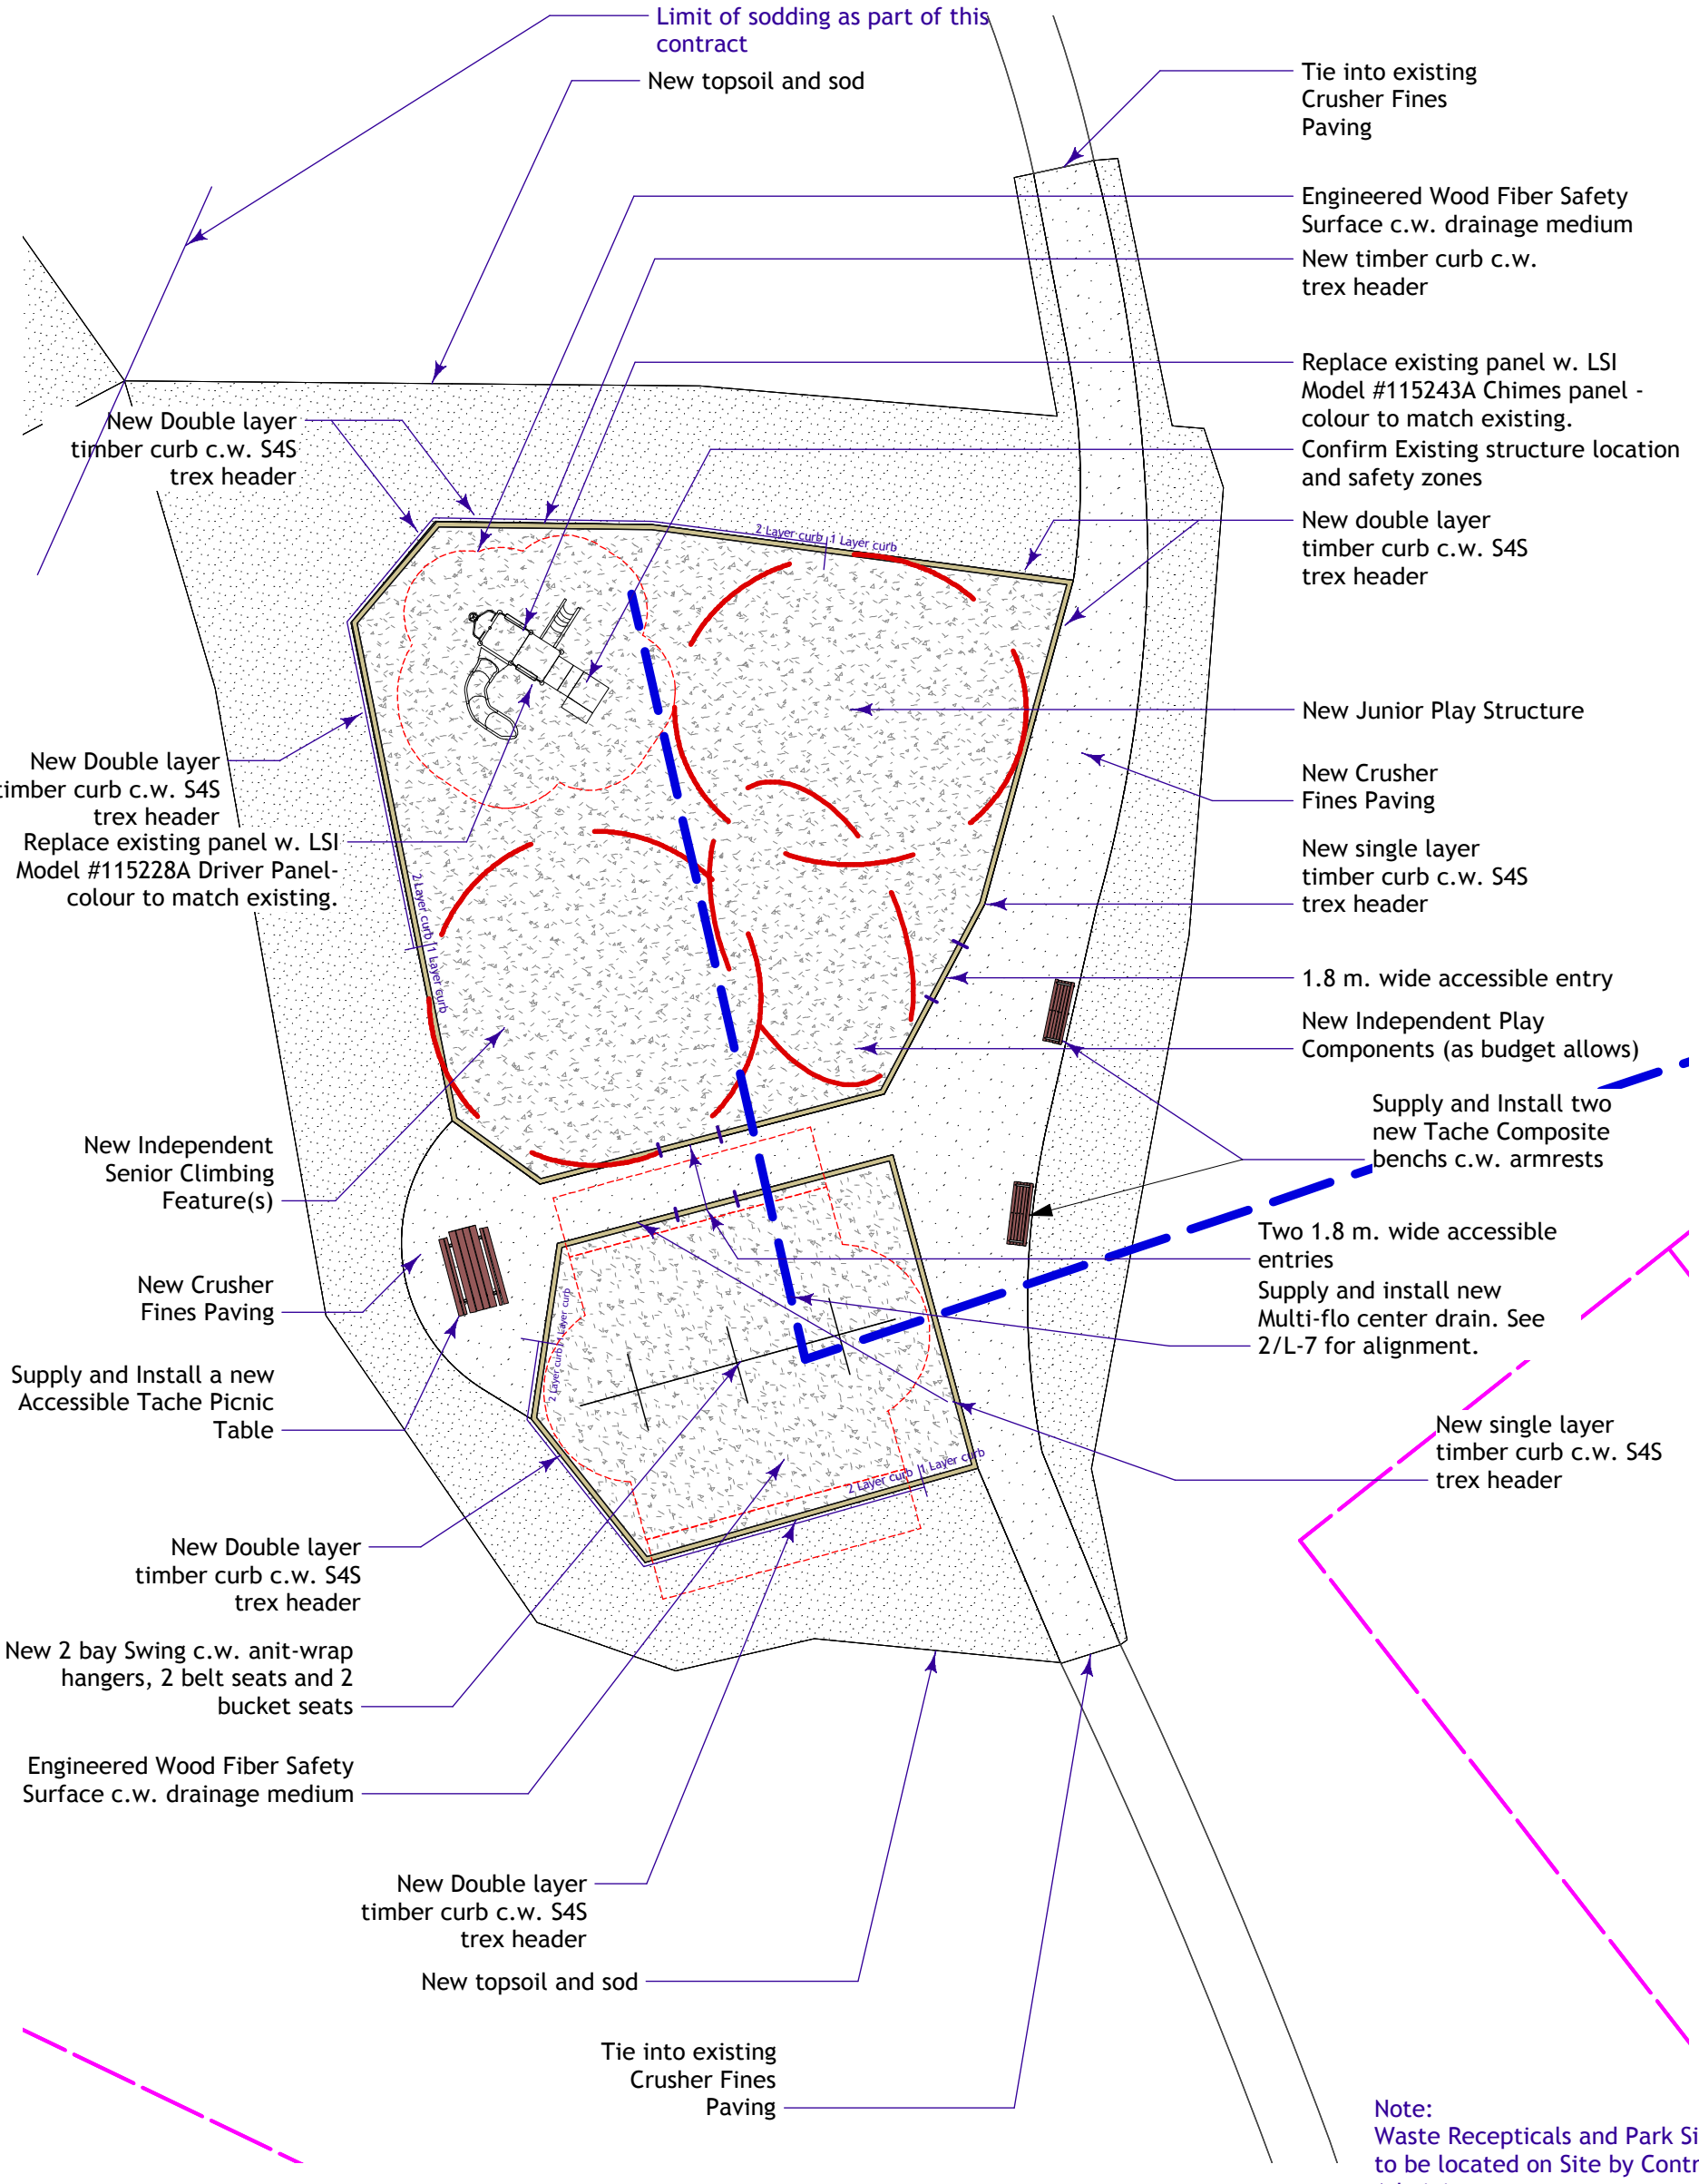

1 / L-3 Project Scope Plan
Scale: 1:200

No.	Date	Issue Notes
B	3/12/13	For Bid Opportunity
A	3/4/13	For City Review

Drawing No.

L-3 *of* 8

John Coulter Park

Project Scope Plan

Dean Spearman
Landscape Architect

3/12/13 10:49:14 AM John Clouter Playground Working.vwx