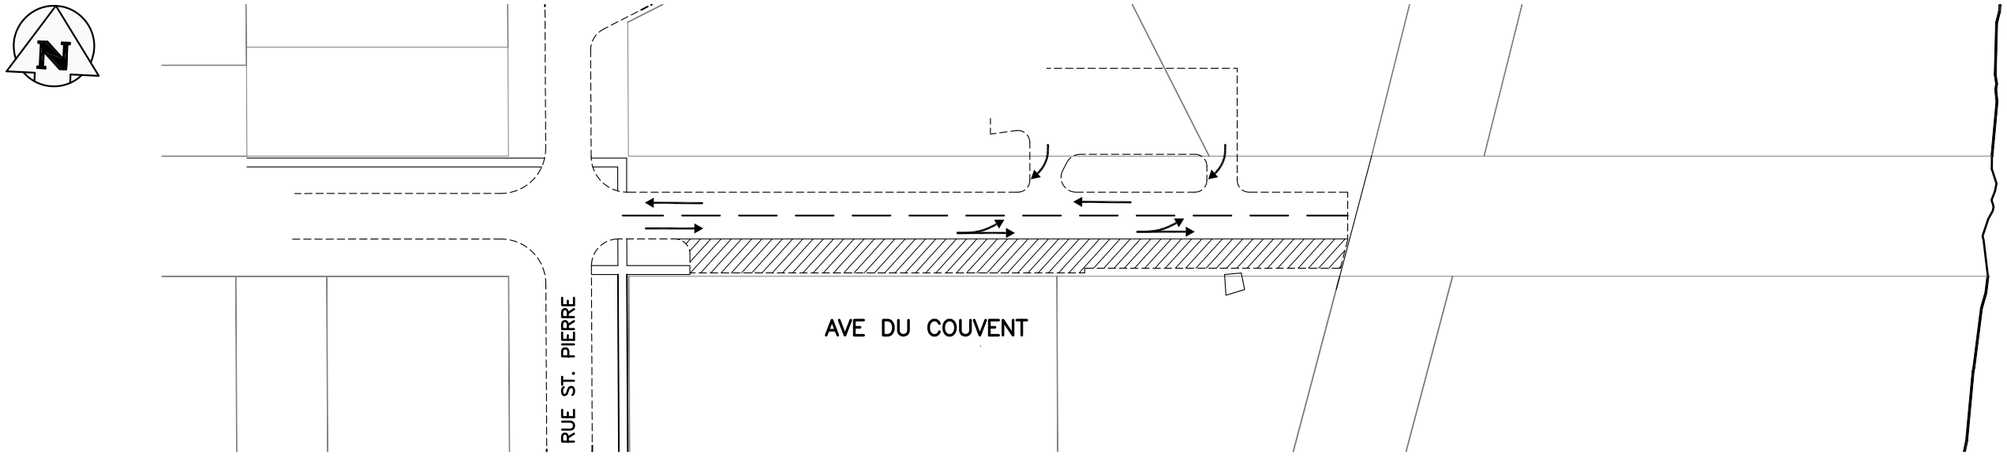

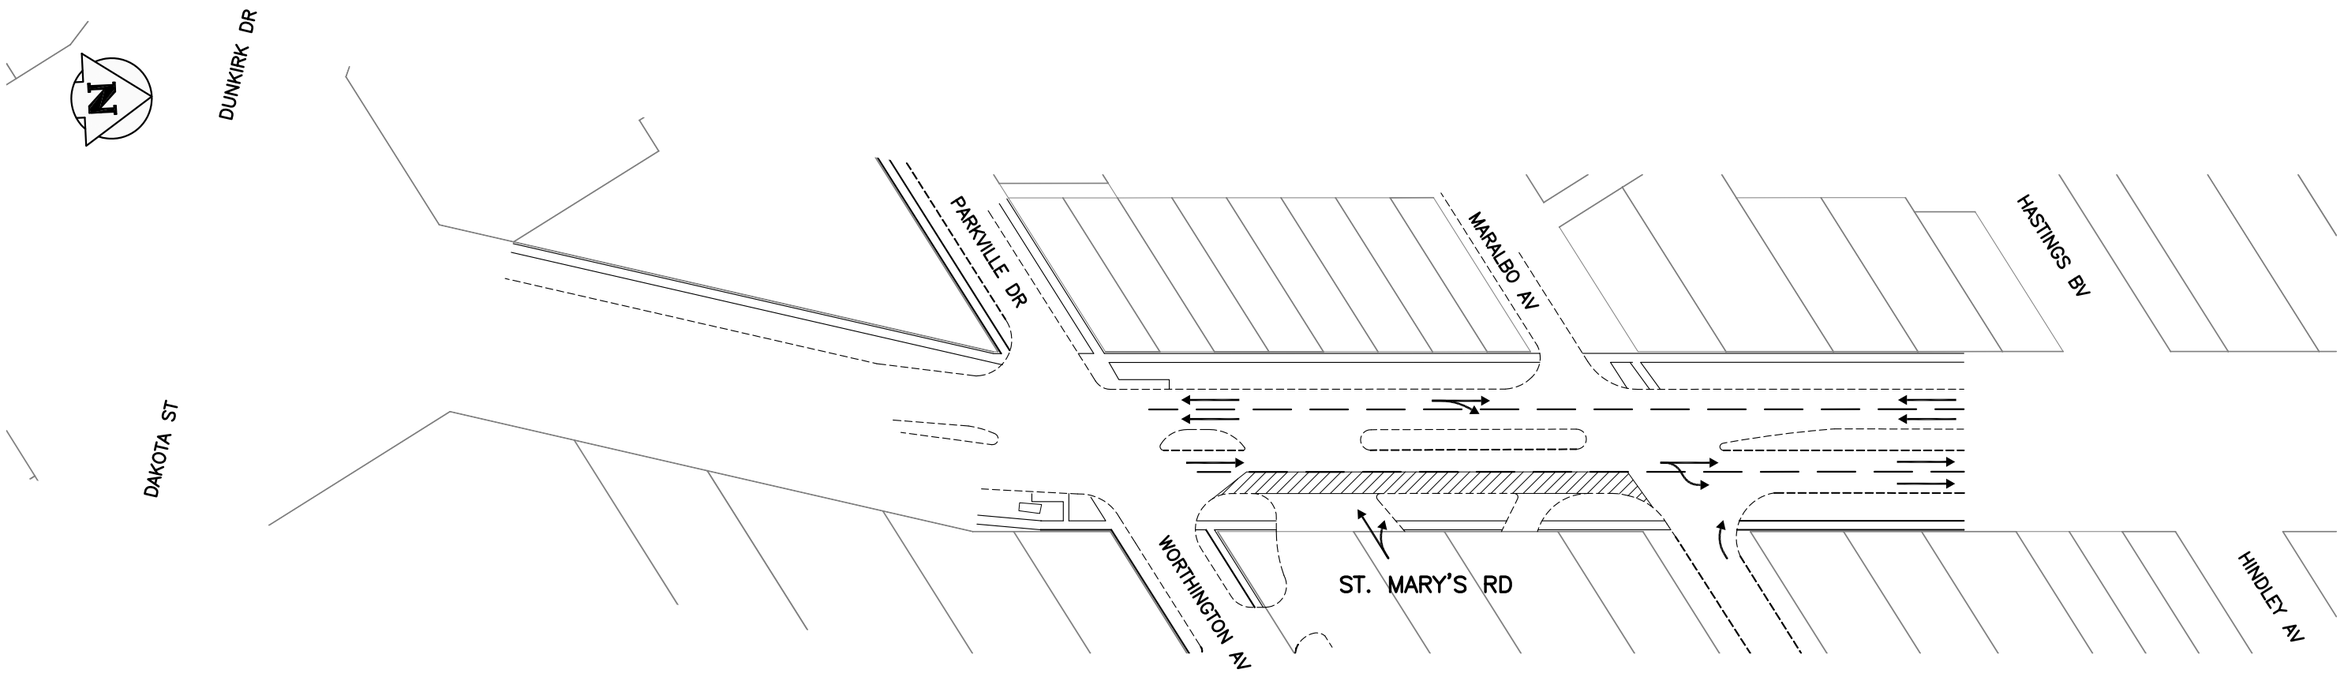

GENERAL NOTES:

1. NORTH BOUND CURB LANE CLOSED DURING CONSTRUCTION ON ST. MARY'S RD (WORTHINGTON AV TO MARALBO AV).
2. PERPENDICULAR PARKING CLOSED DURING CONSTRUCTION ON AVE DU COUVENT
3. CONTRACTOR TO CONTACT LORI GARET, P.ENG. AT THE CITY OF WINNIPEG (986-5900) AND LANE CLOSURES (986-5178) TO COORDINATE TRAFFIC MANAGEMENT PLAN.
4. CONTRACTOR WILL BE RESPONSIBLE FOR SETTING UP LANE CLOSURES.
5. LANE CLOSURES SHALL BE IN ACCORDANCE WITH THE CITY OF WINNIPEG MANUAL OF TEMPORARY TRAFFIC CONTROL.
6. ACCESS TO THE ST. VITAL FIRE HALL (1057 ST. MARY'S ROAD) SHALL BE MAINTAINED AT ALL TIMES.
7. ACCESS TO INTERSECTING STREETS AND PRIVATE APPROACHES SHALL BE MAINTAINED DURING CONSTRUCTION.

LEGEND

- EDGE OF ROAD
- LANE LINE
- LANE CLOSURE
- TRAFFIC MOVEMENT
- BARRIER

NO.	YY/MM/DD	DESCRIPTION	BY
0	13/03/26	ISSUED FOR TENDER	RBO

REVISIONS / ISSUE

KGS GROUP CONSULTING ENGINEERS

Winnipeg
THE CITY OF WINNIPEG
WATER AND WASTE DEPARTMENT

2013 WATERMAIN RENEWALS

AVE DU COUVENT & ST. MARY'S RD
TRAFFIC MANAGEMENT PLAN

MARCH 2013 | SK-05 | REV: 0

11x17

11x17" PLOT SCALE: 1:2