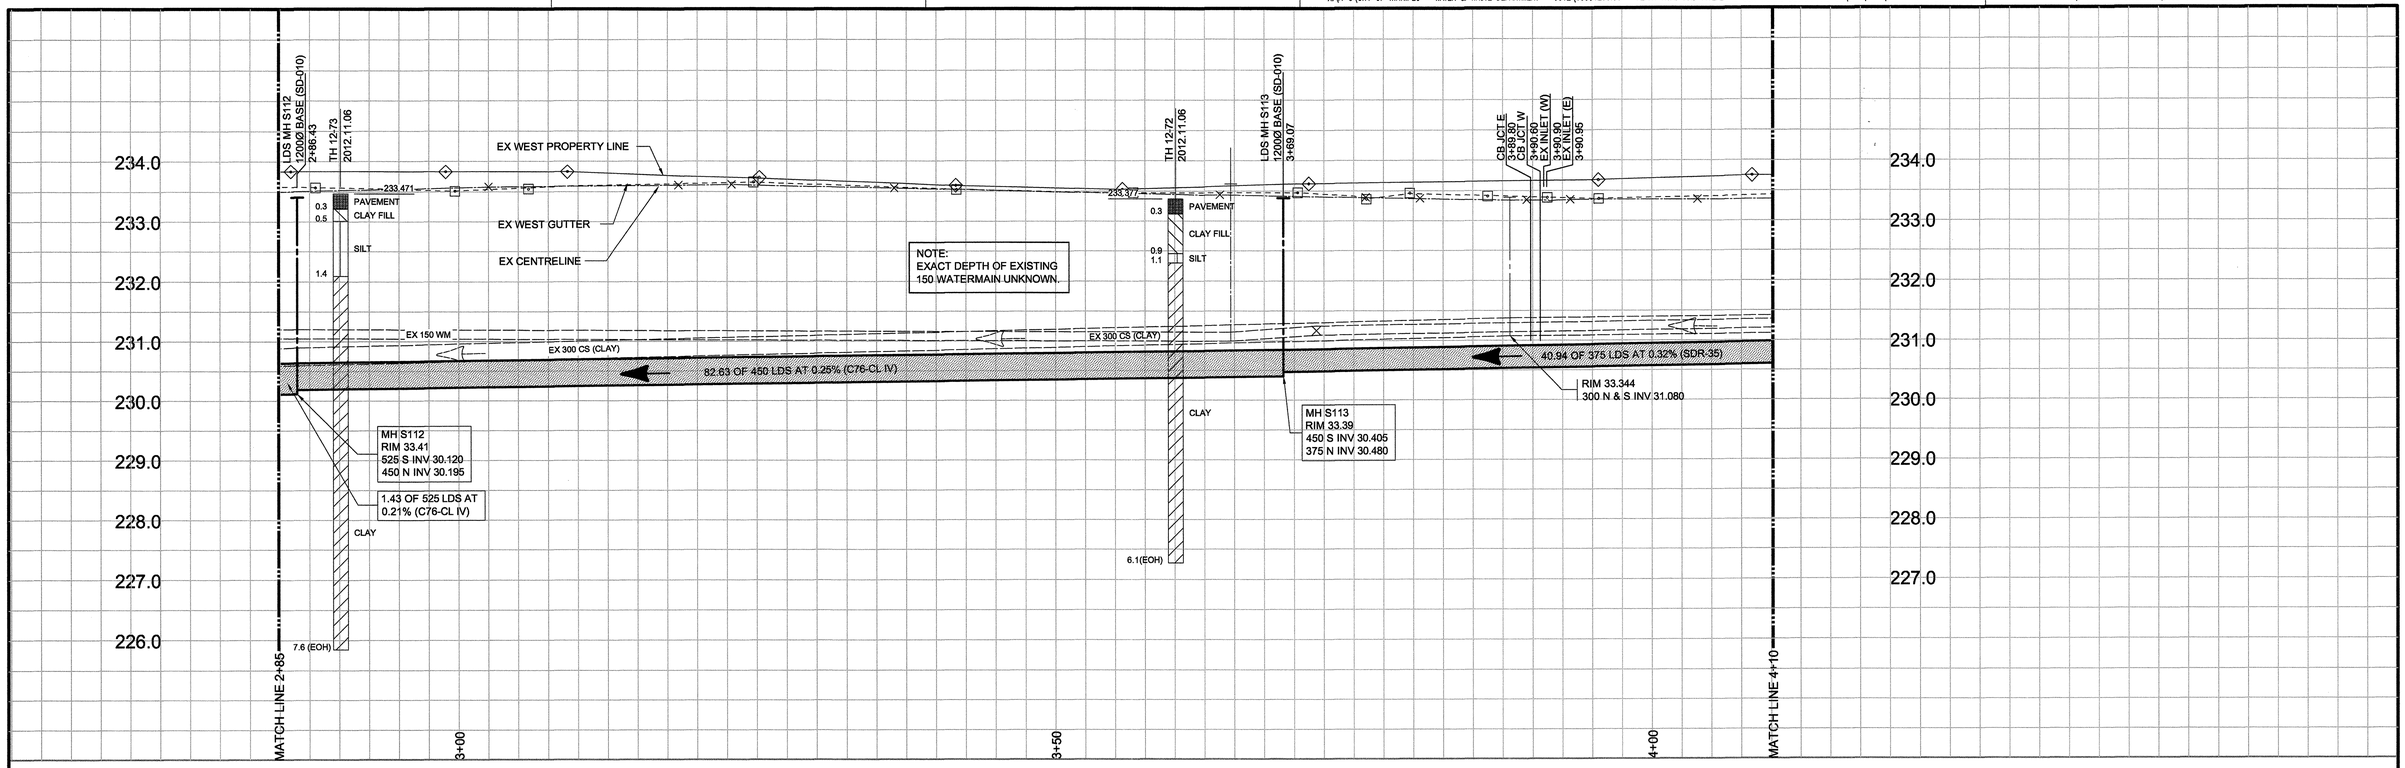

DWG NORTH

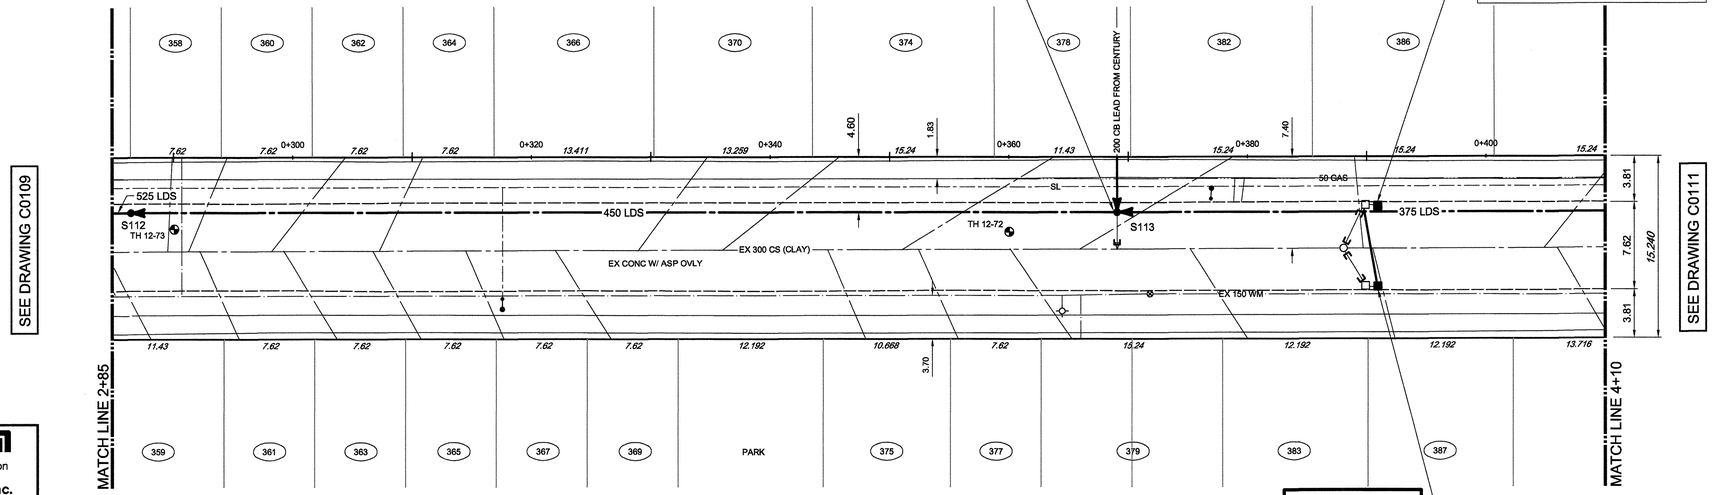

REMOVE CATCHBASIN & ABANDON INLET
PLUG & ABANDON EX CATCHBASIN LEAD
TO 300 COMBINED SEWER
INSTALL NEW CATCHBASIN (SD-024)
C/W 6.5 OF 250 CB LEAD AT 2%
RIM 33.450
INV 31.800, BOT 31.200

CONSTRUCTION NOTES:

1. LOCATION OF ALL SEWER AND WATER LINES TO BE CONFIRMED IN THE FIELD.
2. SEWER AND WATER SERVICES SHOWN ON DRAWINGS ARE APPROXIMATE ONLY.
3. INSTALL NEW SEWER AND CATCHBASIN LEADS BY TRENCHLESS METHODS, UNLESS NOTED OTHERWISE.
4. ALL SHAFTS ON NESS AVENUE TO HAVE CLASS 1 BACKFILL.
5. INSTALL TYPE 'B' RISERS ON CATCHBASIN LEADS AS DIRECTED BY THE CONSULTANT.

GENERAL NOTES:

1. CHAINAGE IS ALONG WEST LIMIT OF KENSINGTON STREET.
2. STATION 1+00 = NORTH LIMIT OF NESS AVENUE
3. SEE DRAWINGS C0120 TO C0126 FOR TRAFFIC STAGING ON NESS AVENUE AND CENTURY STREET.
4. SEE SPECIFICATIONS FOR DETAILED TEST HOLE INFORMATION.

BID OPPORTUNITY No. 425-2013

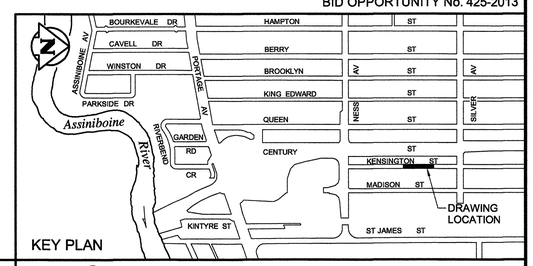

APEGM
Certificate of Authorization
TETRA TECH WEI Inc.
No. 5313 Date: April 30, 2013

WARNING

IF POWER EQUIPMENT OR EXPLOSIVES ARE TO BE USED FOR EXCAVATION ON THIS PROJECT THE CONTRACTOR MUST:

1. NOTIFY THE GAS COMPANY OF THE PROPOSED LOCATION OF EXCAVATION.
2. TAKE PRECAUTION TO AVOID DAMAGE TO GAS COMPANY INSTALLATIONS. SEE PROVINCIAL REGULATION 140/92 FOR DETAILS.

EXISTING	LEGEND-PLAN	PROPOSED	EXISTING	LEGEND-PLAN	PROPOSED	EXISTING	LEGEND-PLAN	PROPOSED
150 WM	WATERMAIN	150 WM		BEND			ANCHOR	
400 FM	FEEDERMAIN	400 FM		TEE			TREE	
300 LDS	LAND DRAINAGE SEWER	300 LDS		CURB STOP		15.240	LEGAL DIMENSION	
250 WWS	WASTEWATER SEWER	250 WWS		PLUG			SURVEY BAR	
300 CS	COMBINED SEWER	300 CS		MANHOLE			TRAFFIC SIGNAL	
200 FCM	FORCEMAIN	200 FCM		CATCHBASIN			GAS	
	JUNCTIONS			CURB INLET			HYDRO	
	HYDRANT		66	ADDRESS			MTS	
	VALVE			HYDRO POLE			SIDEWALK	
	REDUCER			LIGHT STANDARD			CURB	

LOCATION APPROVED
UNDERGROUND STRUCTURES

SUPV. U/G STRUCTURES COMMITTEE DATE

NOTE:
LOCATION OF UNDERGROUND STRUCTURES AS SHOWN ARE BASED ON THE BEST INFORMATION AVAILABLE. BUT NO GUARANTEE IS GIVEN THAT ALL EXISTING UTILITIES ARE SHOWN OR THAT THE GIVEN LOCATIONS ARE EXACT. CONFIRMATION OF EXISTENCE AND EXACT LOCATION OF ALL SERVICES MUST BE OBTAINED FROM THE INDIVIDUAL UTILITIES BEFORE PROCEEDING WITH CONSTRUCTION.

B.M.
ELEV.

NO.	REVISIONS	DATE	BY
01	ISSUED FOR TENDER	13.05.13	BLM
00	ISSUED FOR APPROVAL	13.05.10	BLM

PRELIMINARY DRAWING

NOT TO BE USED FOR CONSTRUCTION

TETRA TECH

DESIGNED BY	KJM	CHECKED BY	
DRAWN BY	GMD	APPROVED BY	
HOR. SCALE:	1 : 250	RELEASED FOR CONSTRUCTION	
VERTICAL:	1 : 50		
DATE		DATE	

PROVINCE OF MANITOBA
B. J. McINTOSH
Member
6582
REGISTERED PROFESSIONAL ENGINEER

CONSULTANT DRAWING NO.
1000120300-DWG-C0110

Winnipeg

THE CITY OF WINNIPEG
WATER AND WASTE DEPARTMENT

FERRY ROAD AND RIVERBEND
COMBINED SEWER RELIEF WORKS
CONTRACT 1

KENSINGTON STREET

185m NORTH OF NESS AVENUE TO
85m SOUTH OF SILVER AVENUE

CITY DRAWING NUMBER
LD-7114

SHEET 10 OF 26

C0110