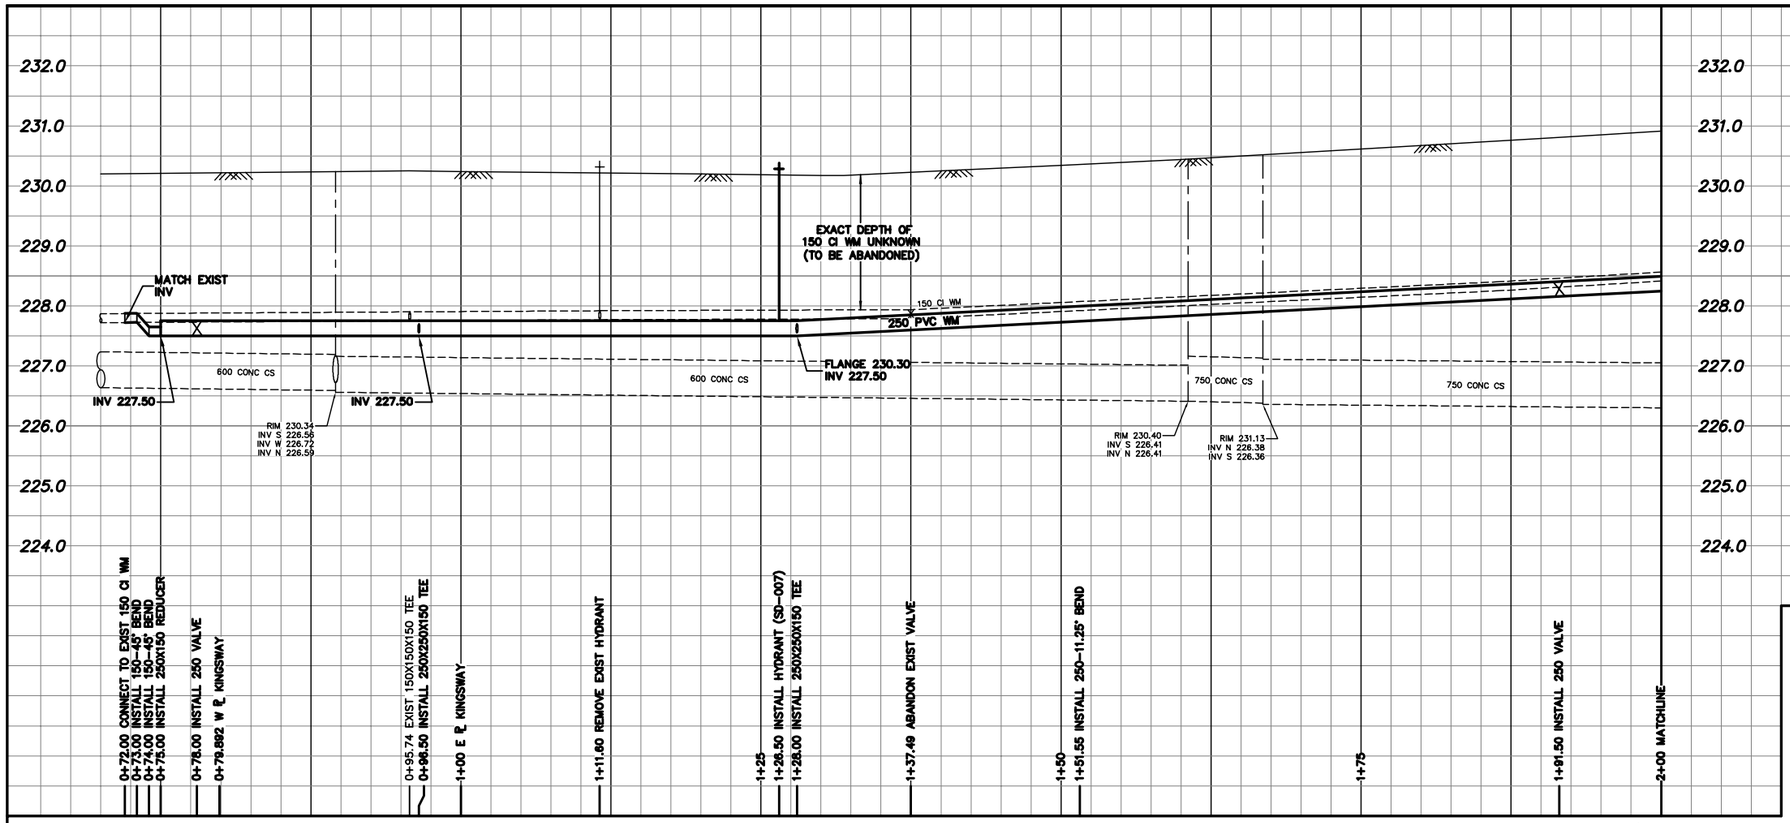

WATER SERVICE INFORMATION

ADDRESS	SIZE (mm) MATERIAL (STREET)	SIZE (mm) MATERIAL (PROP.)	SHORT & LONG MEASUREMENT	CORP. LOCATION	REMARKS
466 WELLINGTON CR RESIDENTIAL	38 COPPER	38 COPPER	4.75 EWL HSE 84.01 WML GROSVENOR	3.7 E OF S/C	RECONNECT SERVICE –
475 WELLINGTON CR PARK	50 COPPER	50 COPPER	– 45.58 EEL KINGSWAY	OPP S/C	RECONNECT SERVICE –
* 482 WELLINGTON CR RESIDENTIAL	25 LEAD	25 COPPER	6.95 WEL HSE 37.49 EEL KINGSWAY	1.8 E OF S/C	RENEW TO ℄ W/ 25 COPPER –
* 484 WELLINGTON CR RESIDENTIAL	25 LEAD	25 –	7.46 WEL HSE 36.97 EEL KINGSWAY	1.1 E OF S/C	RENEW TO ℄ W/ 25 COPPER –

*SERVICES TO BE RENEWED TO ℄. ALL OTHERS TO BE RECONNECTED

NOTE: CHAINAGES SHOWN ARE ALONG N. ℄ OF WELLINGTON CRES.

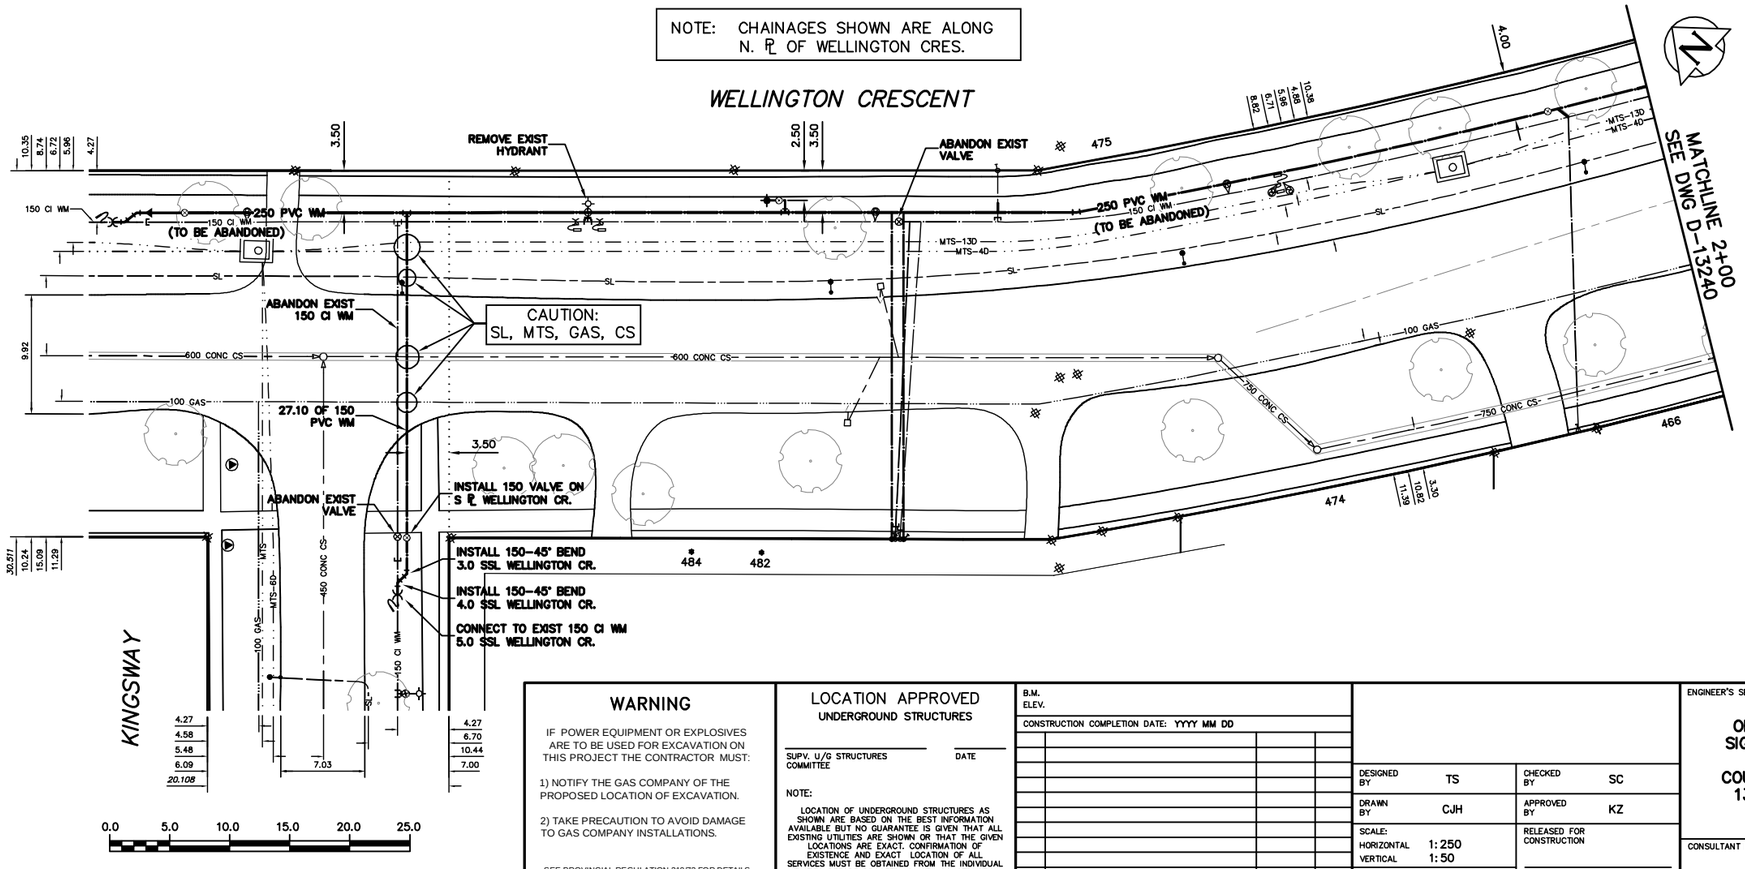

METRIC
WHOLE NUMBERS INDICATE MILLIMETRES
DECIMALIZED NUMBERS INDICATE METRES

VALVES TO BE COUNTER-CLOCKWISE TO CLOSE (RED OPERATING NUT)

WARNING

IF POWER EQUIPMENT OR EXPLOSIVES ARE TO BE USED FOR EXCAVATION ON THIS PROJECT THE CONTRACTOR MUST:

1) NOTIFY THE GAS COMPANY OF THE PROPOSED LOCATION OF EXCAVATION.

2) TAKE PRECAUTION TO AVOID DAMAGE TO GAS COMPANY INSTALLATIONS.

SEE PROVINCIAL REGULATION 210/72 FOR DETAILS

LOCATION APPROVED
UNDERGROUND STRUCTURES

SUPV. U/G STRUCTURES COMMITTEE _____ DATE _____

NOTE:

LOCATION OF UNDERGROUND STRUCTURES AS SHOWN ARE BASED ON THE BEST INFORMATION AVAILABLE BUT NO GUARANTEE IS GIVEN THAT ALL EXISTING UTILITIES ARE SHOWN OR THAT THE GIVEN LOCATIONS ARE EXACT. CONFIRMATION OF EXISTENCE AND EXACT LOCATION OF ALL SERVICES MUST BE OBTAINED FROM THE INDIVIDUAL UTILITIES BEFORE PROCEEDING WITH CONSTRUCTION.

B.M.
ELEV.

CONSTRUCTION COMPLETION DATE: YYYY MM DD

NO.	REVISIONS	DATE	BY

DESIGNED BY	TS	CHECKED BY	SC
DRAWN BY	CJH	APPROVED BY	KZ
SCALE: HORIZONTAL	1:250	RELEASED FOR CONSTRUCTION	
VERTICAL	1:50		
DATE	2013 05 22	DATE	

PLOT DATE: 2013 05 22

ENGINEER'S SEAL

ORIGINAL SIGNED BY S.R.J. COURNOYER 13.05.22

CONSULTANT DRAWING NUMBER
–

BID OPPORTUNITY: 454-2013
CONTRACT NUMBER: 2

Winnipeg

THE CITY OF WINNIPEG
WATER AND WASTE DEPARTMENT
ENGINEERING DIVISION

2013 WATER RENEWALS

WELLINGTON CRESCENT
KINGSWAY TO
100 E OF KINGSWAY

SHEET 9 OF 12

CITY DRAWING NUMBER
D-13239

FILE PATH: R:\DRAWINGS\WATER\RENEWAL\2013_RENEWALS\CONT 2\
FILE NAME: WELLINGTON.dwg