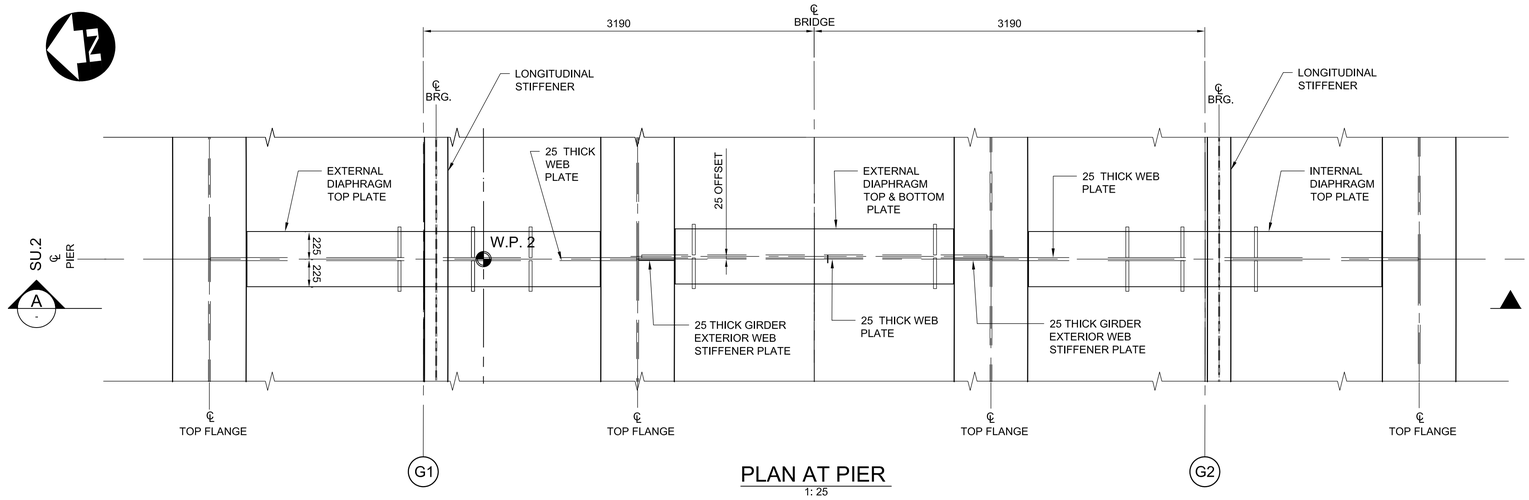

PLAN AT PIER
1: 25

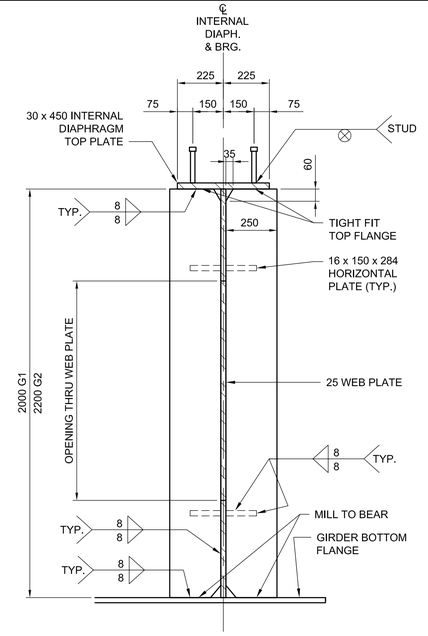

B SECTION
1: 15

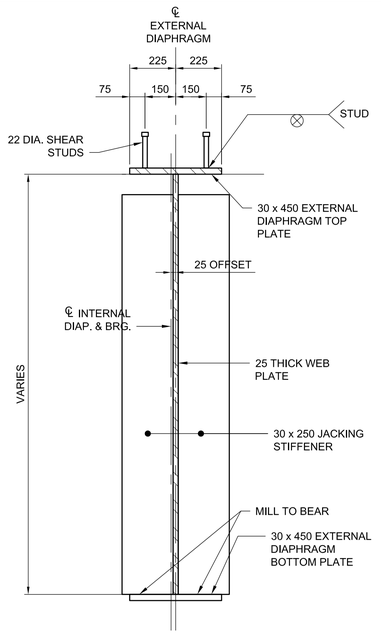

C SECTION
1: 15

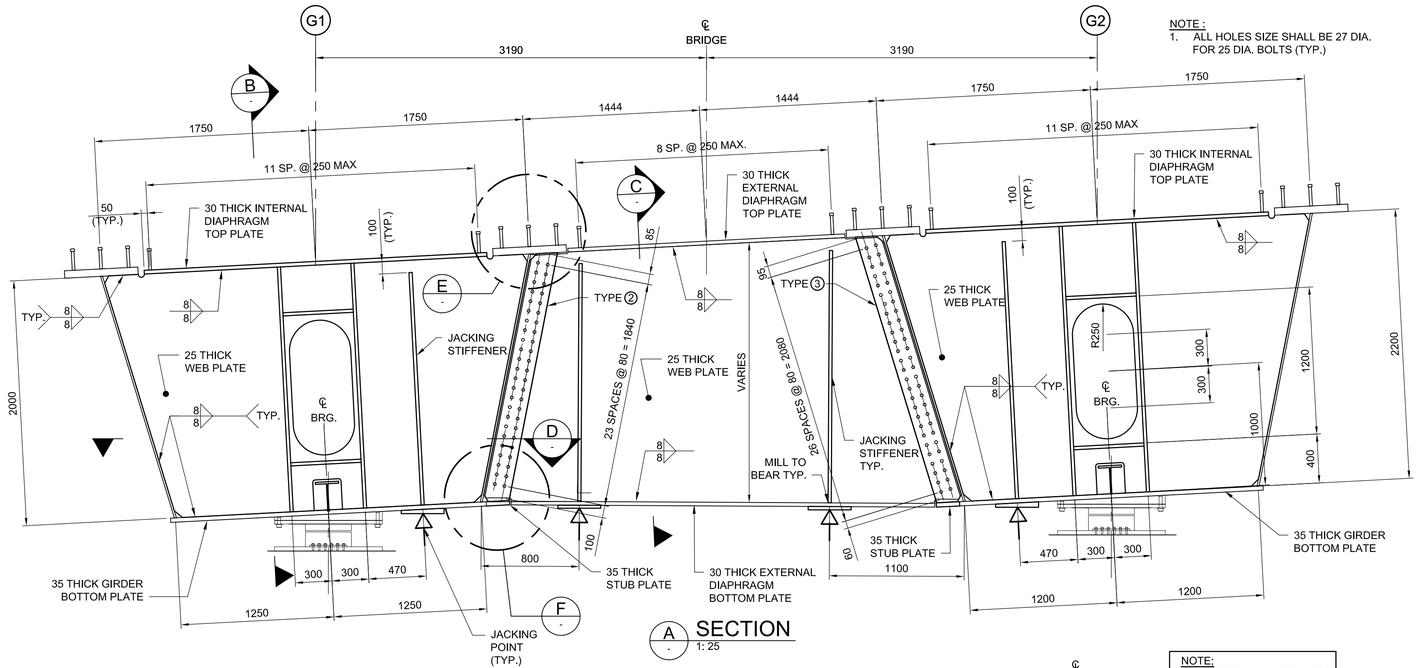

A SECTION
1: 25

NOTE :
1. ALL HOLES SIZE SHALL BE 27 DIA. FOR 25 DIA. BOLTS (TYP.)

E DETAIL
1: 10

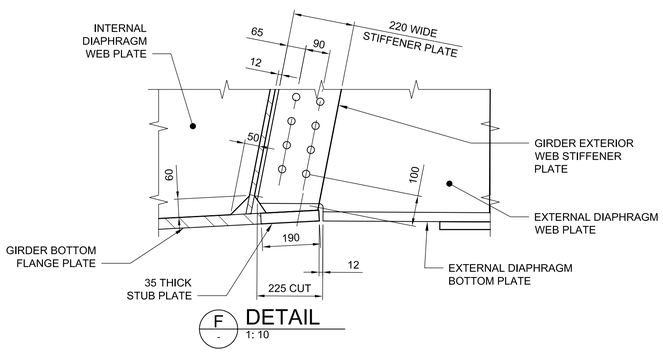

F DETAIL
1: 10

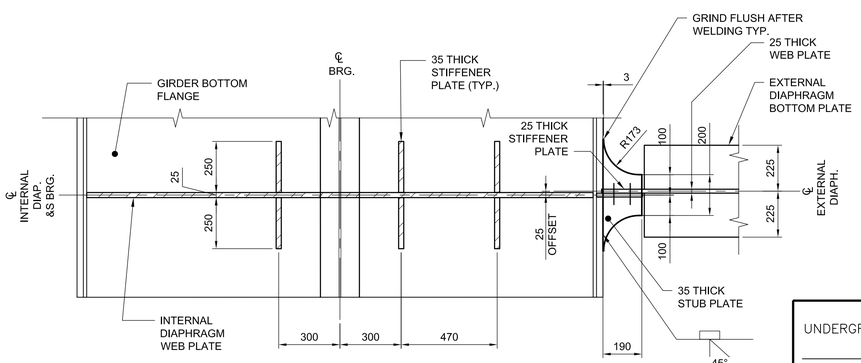

D SECTION
1: 15

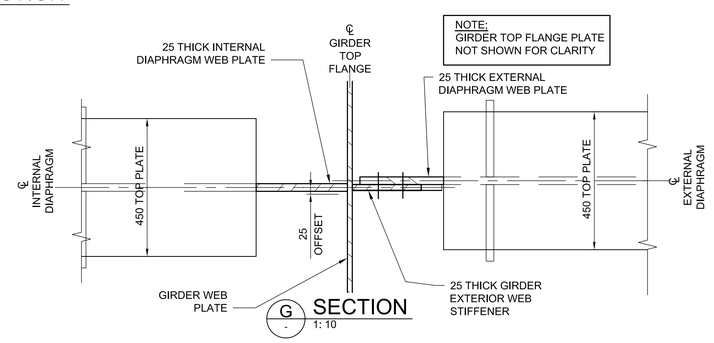

G SECTION
1: 10

APEGM
Certificate of Authorization
Dillon Consulting Limited (MB)
No. 1789 Date: 2013/08/01

UNDERGROUND STRUCTURES

SUPV. U/G STRUCTURES COMMITTEE — DATE

NOTE:
LOCATION OF UNDERGROUND STRUCTURES AS SHOWN ARE BASED ON THE BEST INFORMATION AVAILABLE, BUT NO GUARANTEE IS GIVEN THAT ALL EXISTING UTILITIES ARE SHOWN OR THAT THE GIVEN LOCATIONS ARE EXACT. CONFIRMATION OF EXISTENCE AND EXACT LOCATION OF ALL SERVICES MUST BE OBTAINED FROM THE INDIVIDUAL UTILITIES BEFORE PROCEEDING WITH CONSTRUCTION.

B.M.
ELEV.

NO.	REVISIONS	DATE	BY
0	ISSUED FOR TENDER	13/08/08	MBL

DESIGNED BY RE
DRAWN BY NBG
CHECKED BY SSR
APPROVED BY MBL
HOR. SCALE AS SHOWN
VERTICAL
DATE 2013/08/01

DILLON CONSULTING

RELEASED FOR CONSTRUCTION
DATE

ENGINEER'S SEAL
PROVINCE OF MANITOBA
R. B. ERIC
Member 22965
REGISTERED PROFESSIONAL ENGINEER

ENGINEER'S SEAL
PROVINCE OF MANITOBA
Aug 8/13
S. S. RIHAL
REGISTERED PROFESSIONAL ENGINEER

CONSULTANT PROJECT NUMBER
12-6606

Winnipeg

THE CITY OF WINNIPEG
PUBLIC WORKS DEPARTMENT

WAVERLEY WEST ARTERIAL ROADS PROJECT (WWARP) PART 3 - CONTRACT 2
ROUTE 90 TO ROUTE 165, OVERPASS (KENASTON BLVD.) AND ASSOCIATED WORKS

CITY DRAWING NUMBER B242-13-22
SHEET 22 OF 128
CONSULTANT DRAWING NUMBER

STEEL GIRDERS - DIAPHRAGM AT SU. 2

G:\CAD\126606\Contract\contract_2\Current\Struct_Steel Girders - Diaphragms at SU. 2.dwg