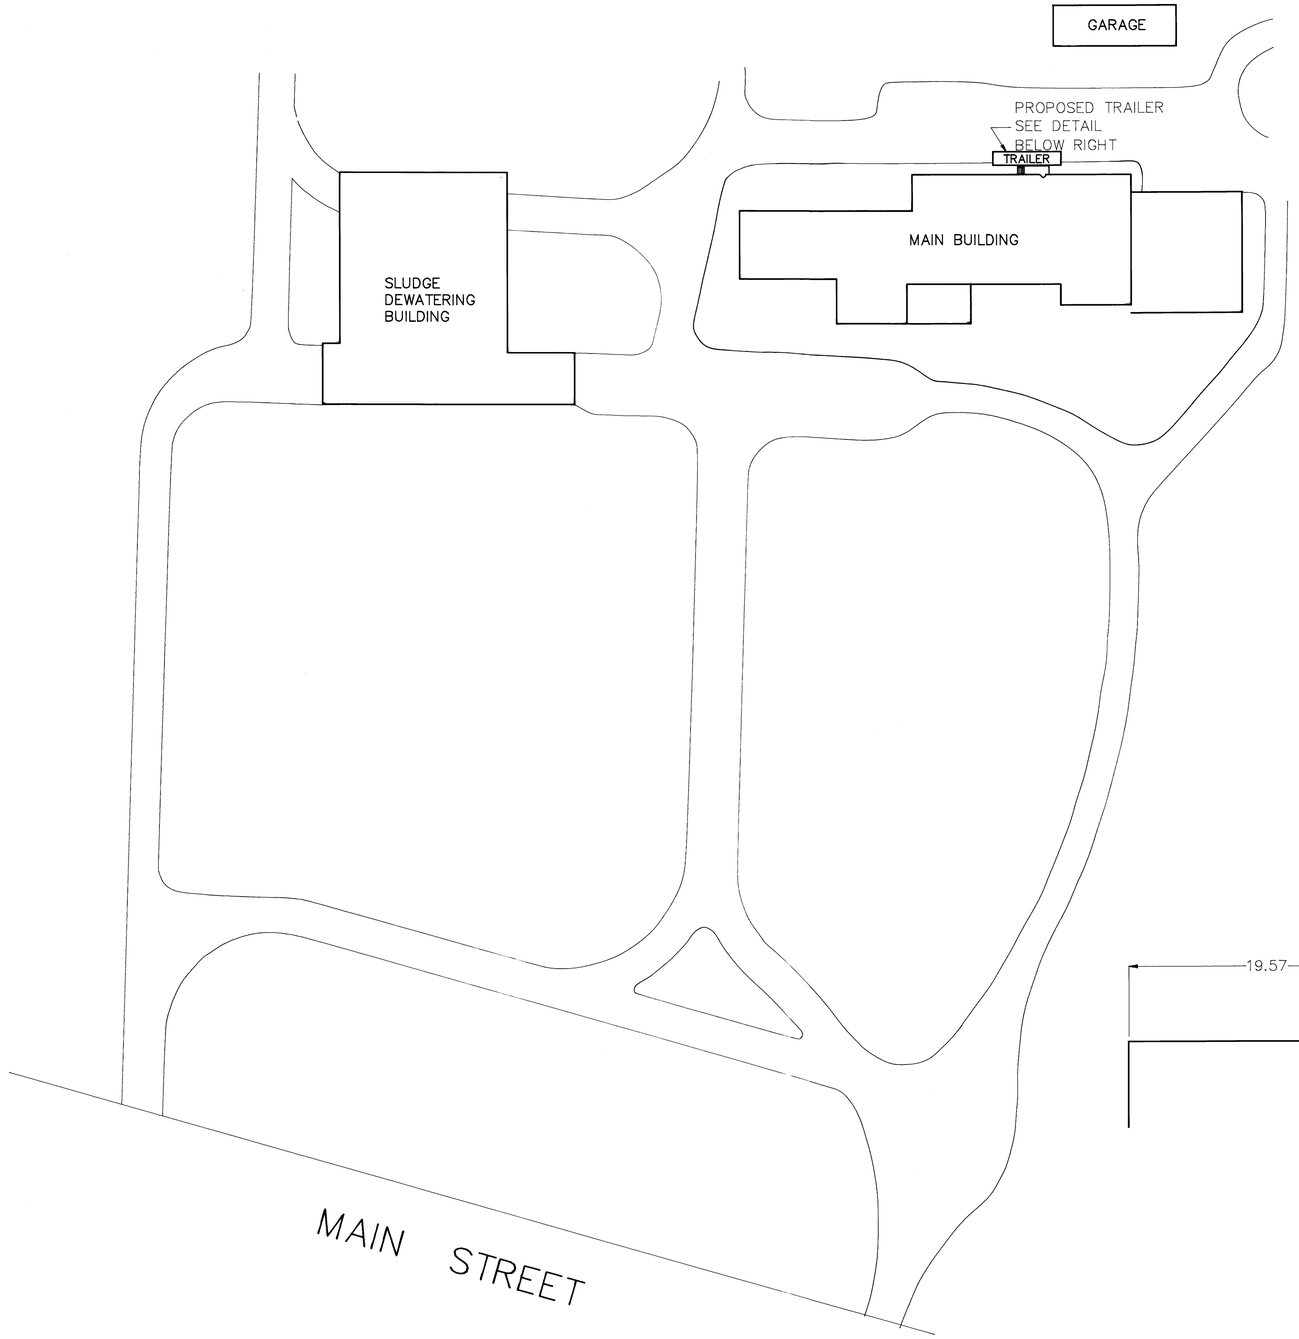

SITE PLAN
N.T.S.

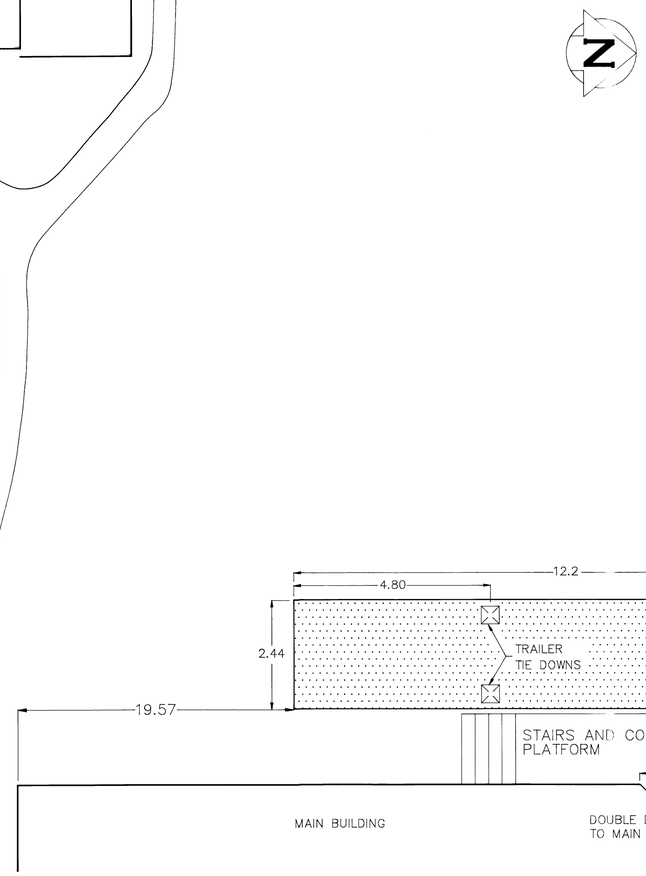

DETAIL
N.T.S.

NEP-1819

B.M.			
ELEV.			
NO.	REVISIONS	DATE	BY

DESIGNED BY	CHECKED BY KK/AZ
DRAWN BY EN	APPROVED BY
HOR. SCALE N.T.S.	RELEASED FOR CONSTRUCTION
VERTICAL	
DATE JUNE 1990	DATE

ENGINEER'S SEAL

CONSULTANT DRAWING NO.

THE CITY OF WINNIPEG
WORKS AND OPERATIONS DIVISION
WATERWORKS WASTE AND DISPOSAL DEPARTMENT

NORTH END WATER POLLUTION CONTROL CENTER

TEMPORARY OFFICE TRAILER
SITE PLAN

CITY DRAWING NUMBER

SHEET OF

NEP 1819

NR 12001