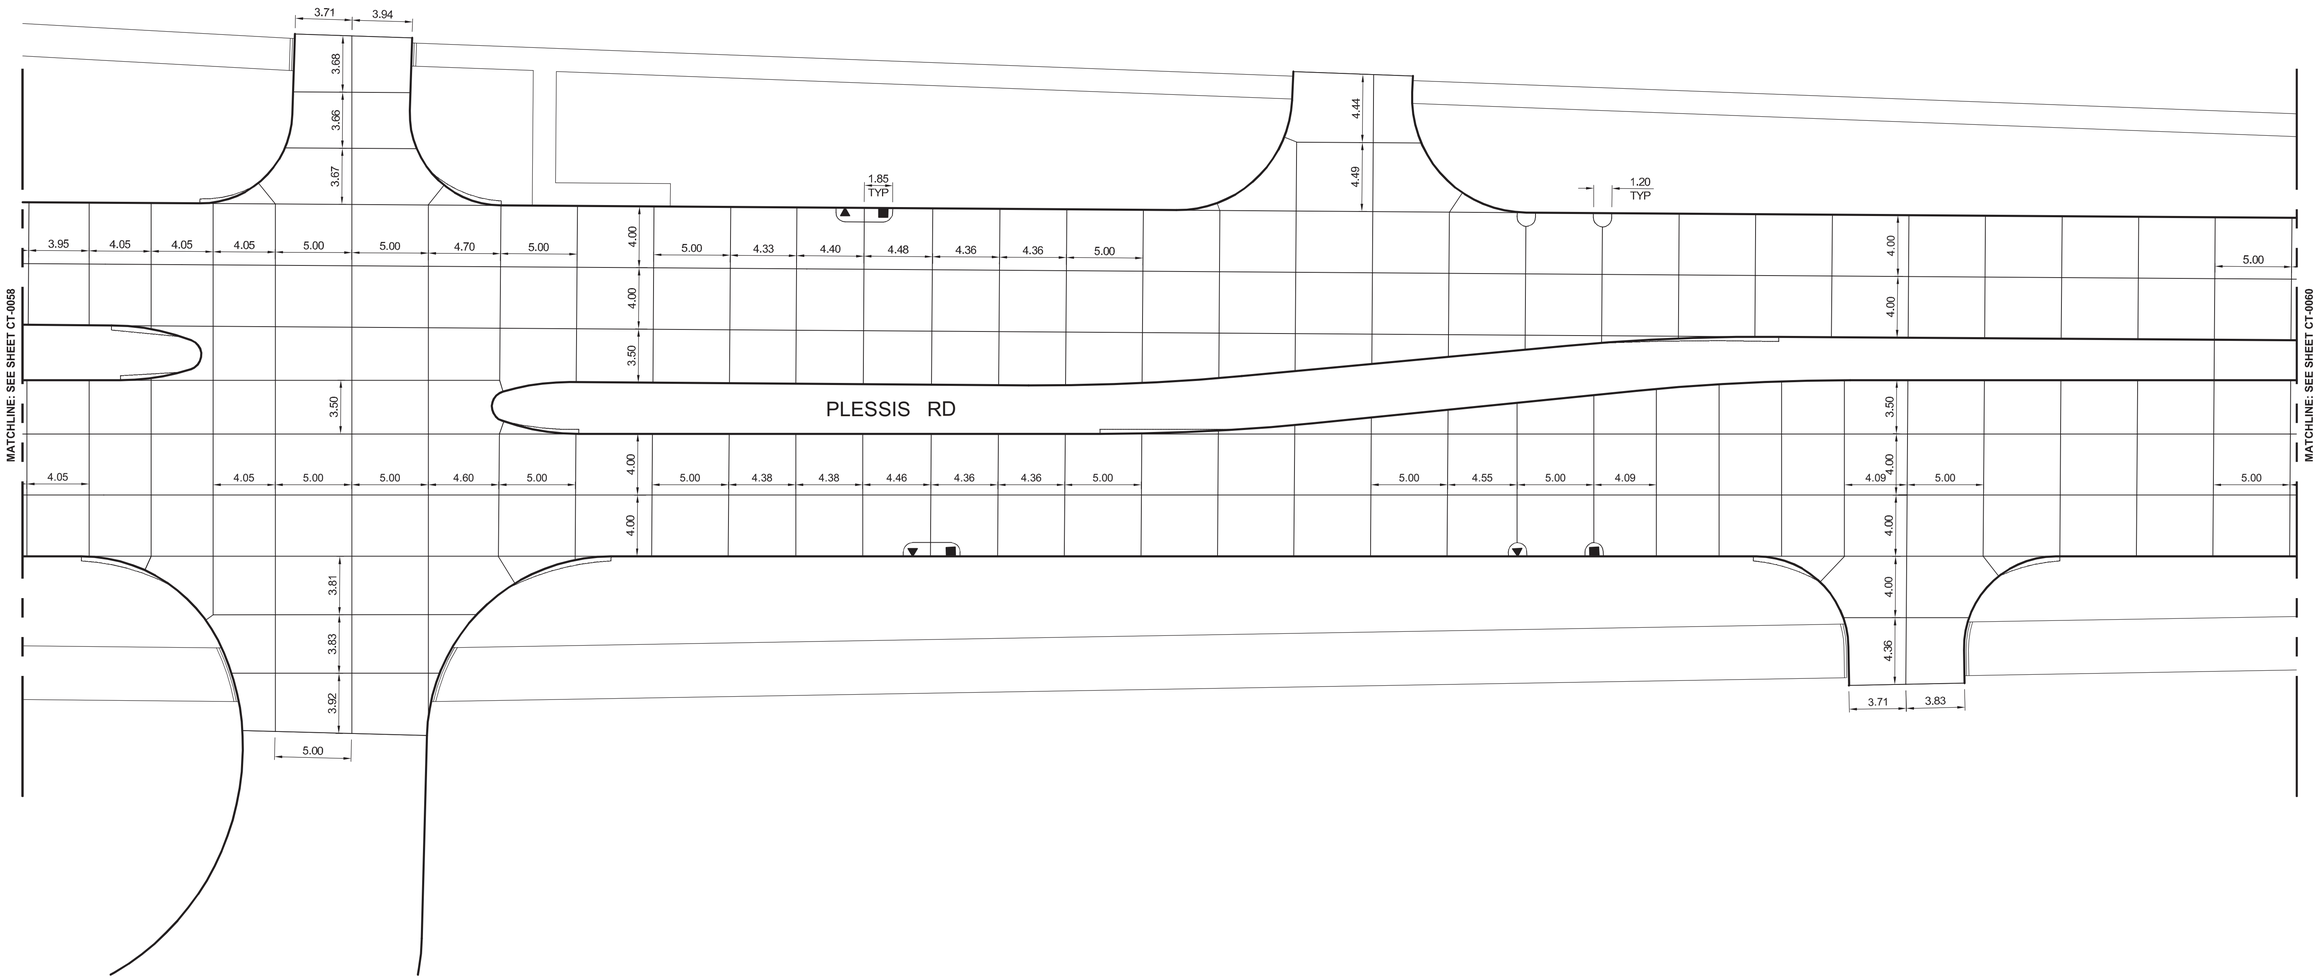

2013-10-08

150 WM	WATERMAIN	150 WM	HYDRO	HYDRO	HYDRO	150 WM	WATERMAIN	150 WM
	HYDRANT		MTS	M.T.S.	MTS		HYDRANT	
	VALVE			CONCRETE			VALVE	
300 LDS	LAND DRAINAGE SEWER	300 LDS		ASPHALT		300 LDS	LAND DRAINAGE SEWER	300 LDS
250 WWS	WASTE WATER SEWER	250 WWS		PLANING		250 WWS	WASTE WATER SEWER	250 WWS
	MANHOLE			SIDEWALK			℄ PROFILE	
	CATCH BASIN			PAVING STONES			NORTH/WEST GUTTER	
	CURB INLET			PROPERTY LINE			SOUTH/EAST GUTTER	
	JUNCTIONS			DRAINAGE SWALE			NORTH/WEST DITCH	
	CULVERT			DRAINAGE ARROW			SOUTH/EAST DITCH	
100 GAS	GAS	100 GAS		CURB RAMP				
EXISTING	LEGEND–PLAN	PROPOSED	EXISTING	LEGEND–PLAN	PROPOSED	EXISTING	LEGEND–PROFILE	PROPOSED

LOCATION APPROVED
UNDERGROUND STRUCTURES

SUPV. U/G STRUCTURES COMMITTEE _____ DATE

NOTE:

LOCATION OF UNDERGROUND STRUCTURES AS SHOWN ARE BASED ON THE BEST INFORMATION AVAILABLE. BUT NO GUARANTEE IS GIVEN THAT ALL EXISTING UTILITIES ARE SHOWN OR THAT THE GIVEN LOCATIONS ARE EXACT. CONFIRMATION OF EXISTENCE AND EXACT LOCATION OF ALL SERVICES MUST BE OBTAINED FROM THE INDIVIDUAL UTILITIES BEFORE PROCEEDING WITH CONSTRUCTION.

B.M.
ELEV.

NO.	REVISIONS	DATE	BY
0	ISSUED FOR TENDER	2013/11/21	TJP
DATE	-	DATE	2013/11/21

DILLON CONSULTING

DESIGNED BY	JMS	CHECKED BY	TJP
DRAWN BY	TJH	APPROVED BY	DPK
HOR. SCALE:	1:200	RELEASED FOR CONSTRUCTION BY:	
VERTICAL:			

ENGINEER'S SEAL
PROVINCE OF MANITOBA — ORIGINAL STAMPED BY — T.J. PETERS — 2013/11/21 — Member 22309 — REGISTERED PROFESSIONAL ENGINEER

CONSULTANT DRAWING NO.
12-6576-CT-0059

APEGM
Certificate of Authorization
Dillon Consulting Limited (MB)
No. 1789 Date: 2013/11/21

BID OPPORTUNITY NO. 712-2013

Winnipeg

THE CITY OF WINNIPEG
PUBLIC WORKS DEPARTMENT

PLESSIS ROAD TWINNING AND GRADE SEPARATION AT CN REDDITT SUBDIVISION
CONTRACT 3

CITY DRAWING NUMBER: U238-2014-2159

SHEET 59 OF 66

CONCRETE JOINT LAYOUT (4 OF 6)

CT-0059

G:\CAD\126576\CONTRACT\CONTRACT 3 BRIDGE AND ROAD\CURRENT\JOINT-LAYOUT.DWG