


1 GRIDLINE '4' ELEVATION - LOOKING EAST

1 : 75

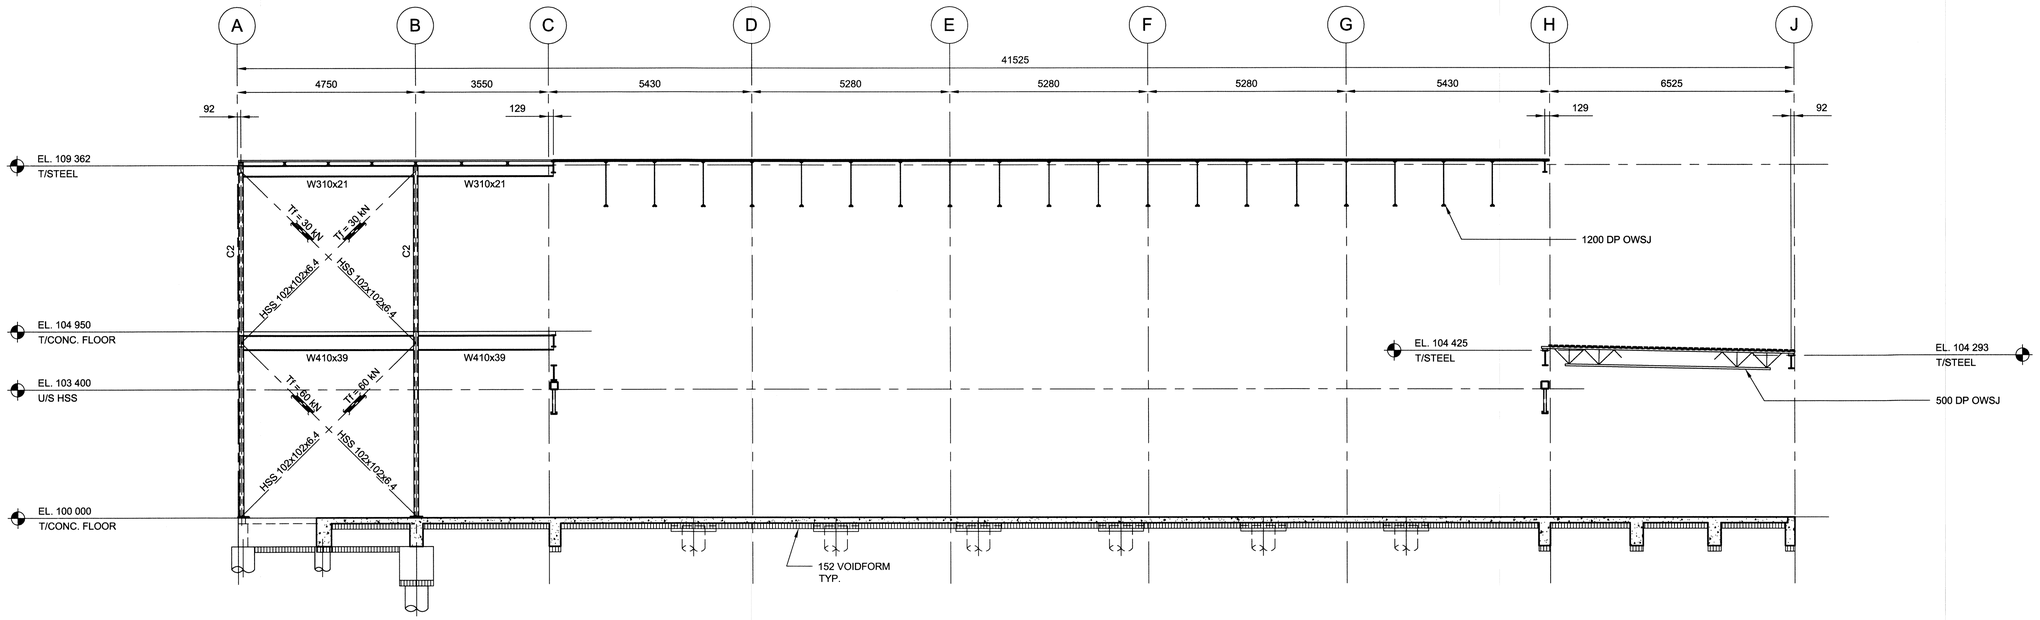


NOTE:
CONFIRM ALL MASONRY OPENING SIZE & LOCATION W/ ARCH.

2 GRIDLINE '5' ELEVATION - LOOKING EAST

1 : 75


bridgmancollaborative ARCHITECTURE
678 MAIN STREET WINNIPEG, MB R3B 1E4 204 488 3557 tel. 204 488 0216 fax. www.bridgmancollaborative.ca

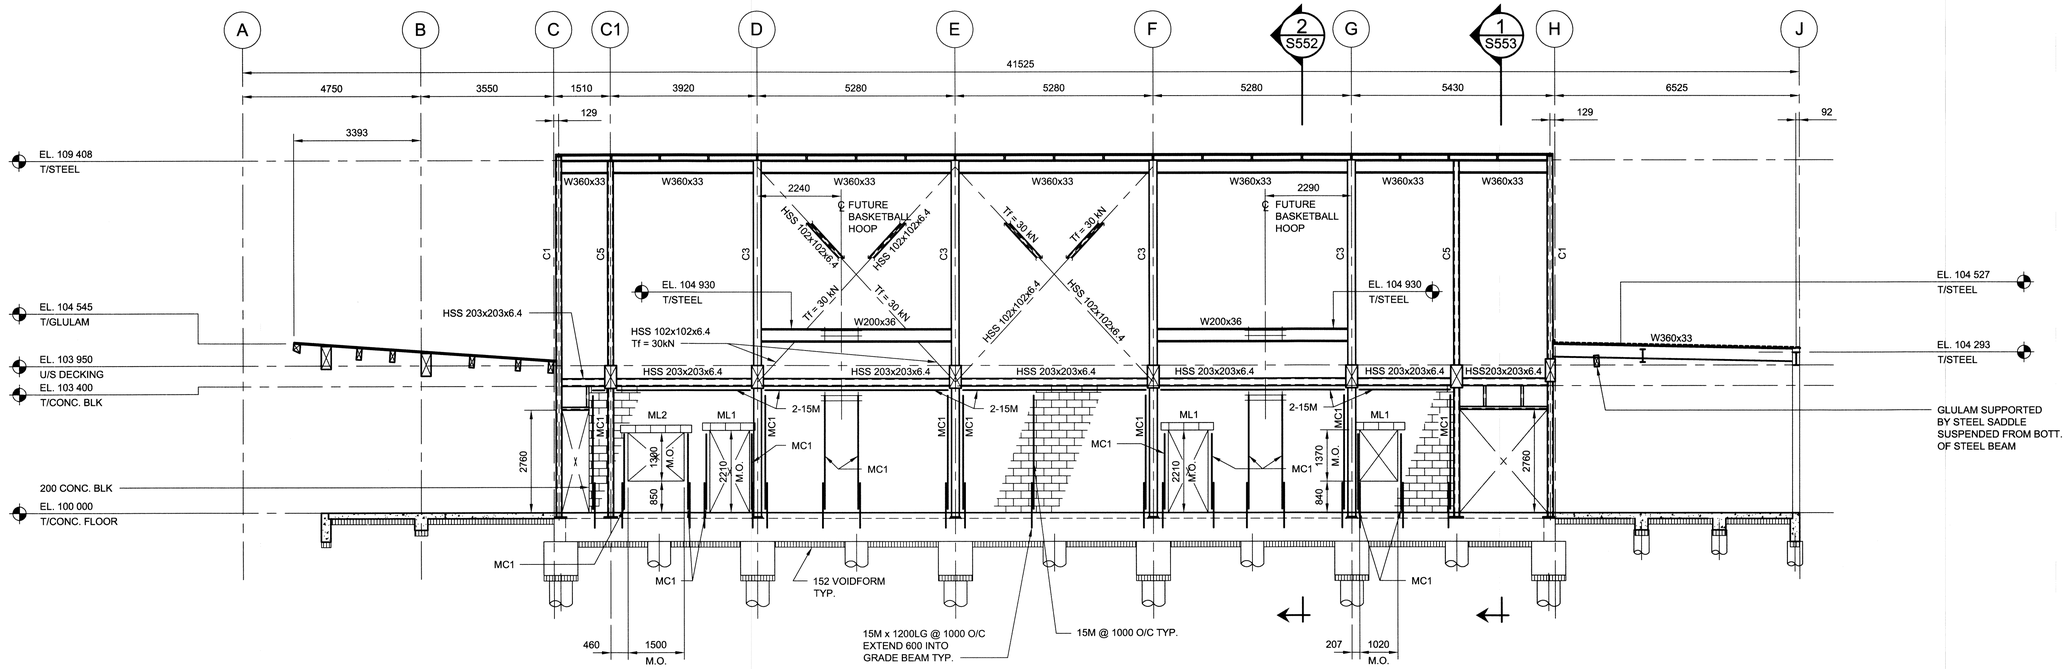
bridgmancollaborative

KGS GROUP CONSULTING ENGINEERS

Winnipeg

THE CITY OF WINNIPEG PLANNING, PROPERTY AND DEVELOPMENT DEPARTMENT
MUNICIPAL ACCOMMODATIONS DIVISION
4TH FLOOR - 185 KING STREET
R3B 1J1

Project:
EAST ELMWOOD COMMUNITY CENTRE
490 KEEWELEYSIDE, WINNIPEG, MB

Project Number: 2013-041
Bid Opportunity Number: 748-2013

Drawing Title:
STRUCTURAL ELEVATIONS

| # | Issue/Revision | Date |
|---|---|---|
| 0 | - ISSUED FOR TENDER | 2013.12.05 |

Design By: PPG
Date: 2013.10.22
Design Check: MA
Date: 2013-12-05
Drawn By: SNH
Date: 2013.10.22
DWG Check: JS
Date: 2013-12-05

Sheet No: S205


This drawing is property of the Consultant and cannot be reproduced or used without the consent of the Consultant. The contractor is responsible for checking and verifying all levels and dimensions and shall report all discrepancies to the Consultant and obtain clarification prior to commencing work.


APEGM Certificate of Authorization KGS Group No. 245

PROVINCE OF MANITOBA Member 24287 REGISTERED PROFESSIONAL ENGINEER

2013-12-05

FileName: P:\Projects\2013\13-1409-002\Doc.Control\ToBeIssued\DWG\748-2013_Drawing_S205-Rev 0.dwg - Tab: Layout1 Plotted By: DDeroche 13/12/05 [Thu 12:36pm]