CW-9-M564-1

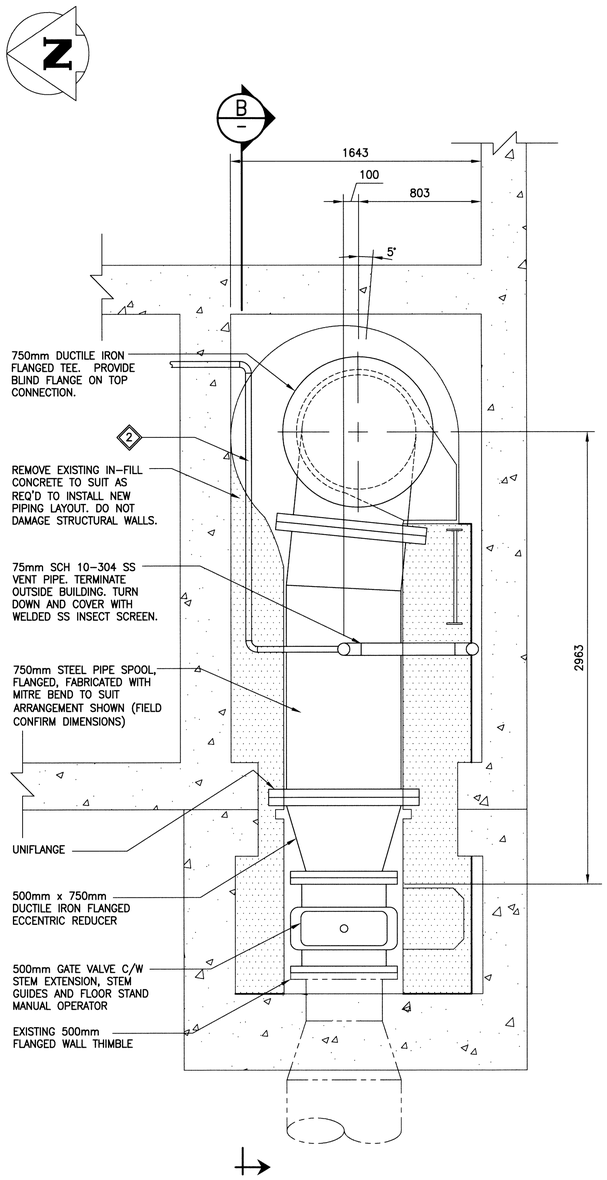

PLAN – COMMINUTOR CHAMBER

SCALE: 1:20

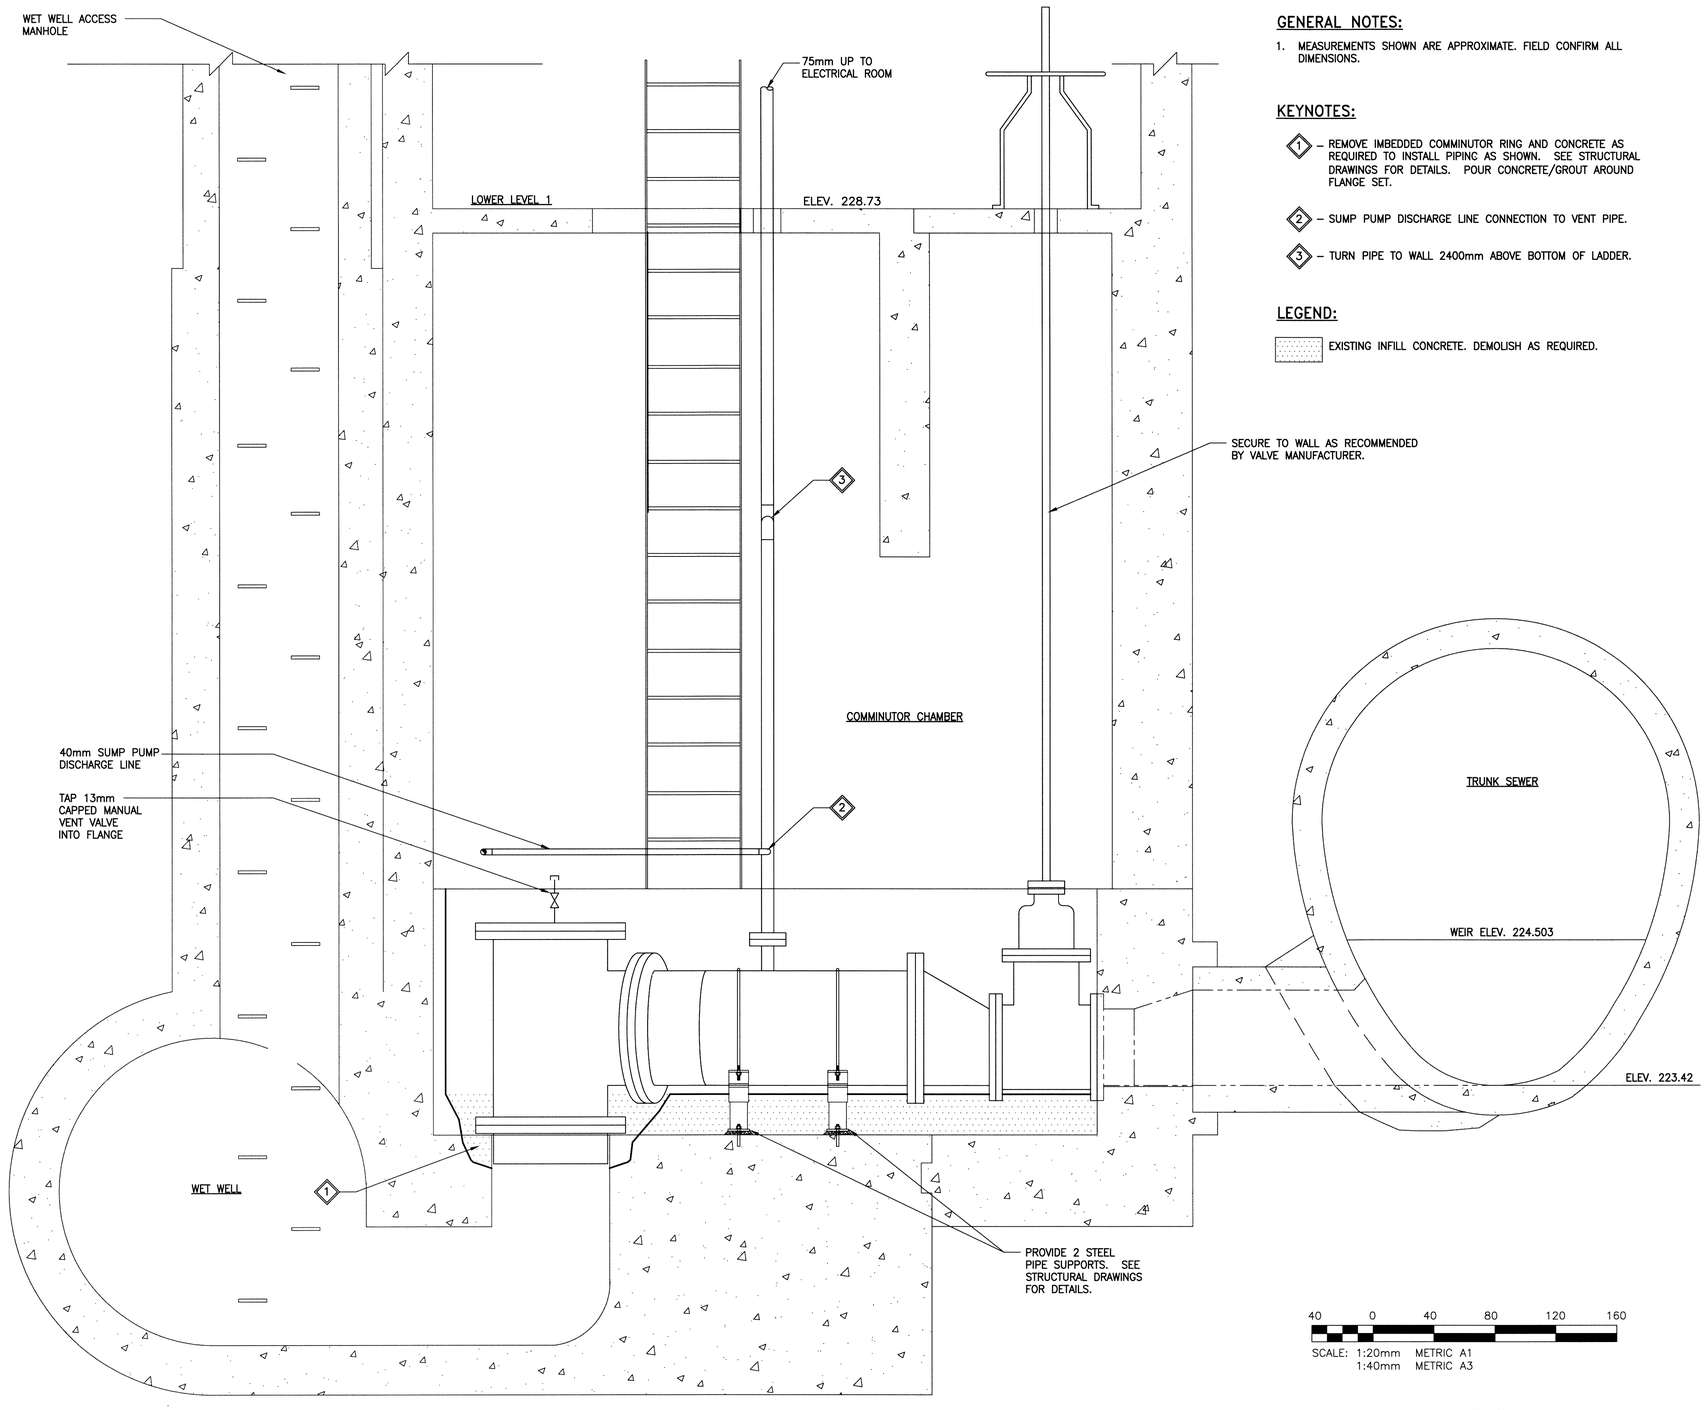

SECTION B

SCALE: 1:20

GENERAL NOTES:

1. MEASUREMENTS SHOWN ARE APPROXIMATE. FIELD CONFIRM ALL DIMENSIONS.

KEYNOTES:

1 – REMOVE IMBEDDED COMMINUTOR RING AND CONCRETE AS REQUIRED TO INSTALL PIPING AS SHOWN. SEE STRUCTURAL DRAWINGS FOR DETAILS. POUR CONCRETE/GROUT AROUND FLANGE SET.

2 – SUMP PUMP DISCHARGE LINE CONNECTION TO VENT PIPE.

3 – TURN PIPE TO WALL 2400mm ABOVE BOTTOM OF LADDER.

LEGEND:

EXISTING INFILL CONCRETE. DEMOLISH AS REQUIRED.

40 0 40 80 120 160

SCALE: 1:20mm METRIC A1
1:40mm METRIC A3

METRIC
WHOLE NUMBERS INDICATE MILLIMETRES
DECIMALIZED NUMBERS INDICATE METRES

APEGM
Certificate of Authorization
KGS Group
No. 245

NO.	REVISIONS	DATE	BY
0	ISSUED FOR CONSTRUCTION	14/06/16	

FIELD BOOK #:
POSTED TO LBIS

KGS GROUP CONSULTING ENGINEERS

DESIGNED BY	RED	CHECKED BY	
DRAWN BY	RP	APPROVED BY	
HOR. SCALE	AS NOTED	RELEASED FOR CONSTRUCTION	K. ZURIK
VERTICAL	AS NOTED		
DATE	2013 07 31	DATE	2014/06/16

ENGINEER'S SEAL
PROVINCE OF MANITOBA
R.E. DERKSEN
REGISTERED PROFESSIONAL ENGINEER
17 JUN 2014

M06

Winnipeg
THE CITY OF WINNIPEG
WATER AND WASTE DEPARTMENT

AUBREY WASTEWATER PUMPING STATION UPGRADE
1016 PALMERSTON AVE.
MECHANICAL
PROCESS PIPING
COMMINUTOR CHAMBER

SHEET 1 OF 1
CITY DRAWING NUMBER
1-0116L-M0006-001

FileName: P:\Projects\2013\13-0107-021\Doc.Control\ToBeIssued\DWG\13-0107-021_M06-Rev 0.dwg – Tab: M06 Plotted By: DDeroche 06/17/2014 [Tue 1:12pm]