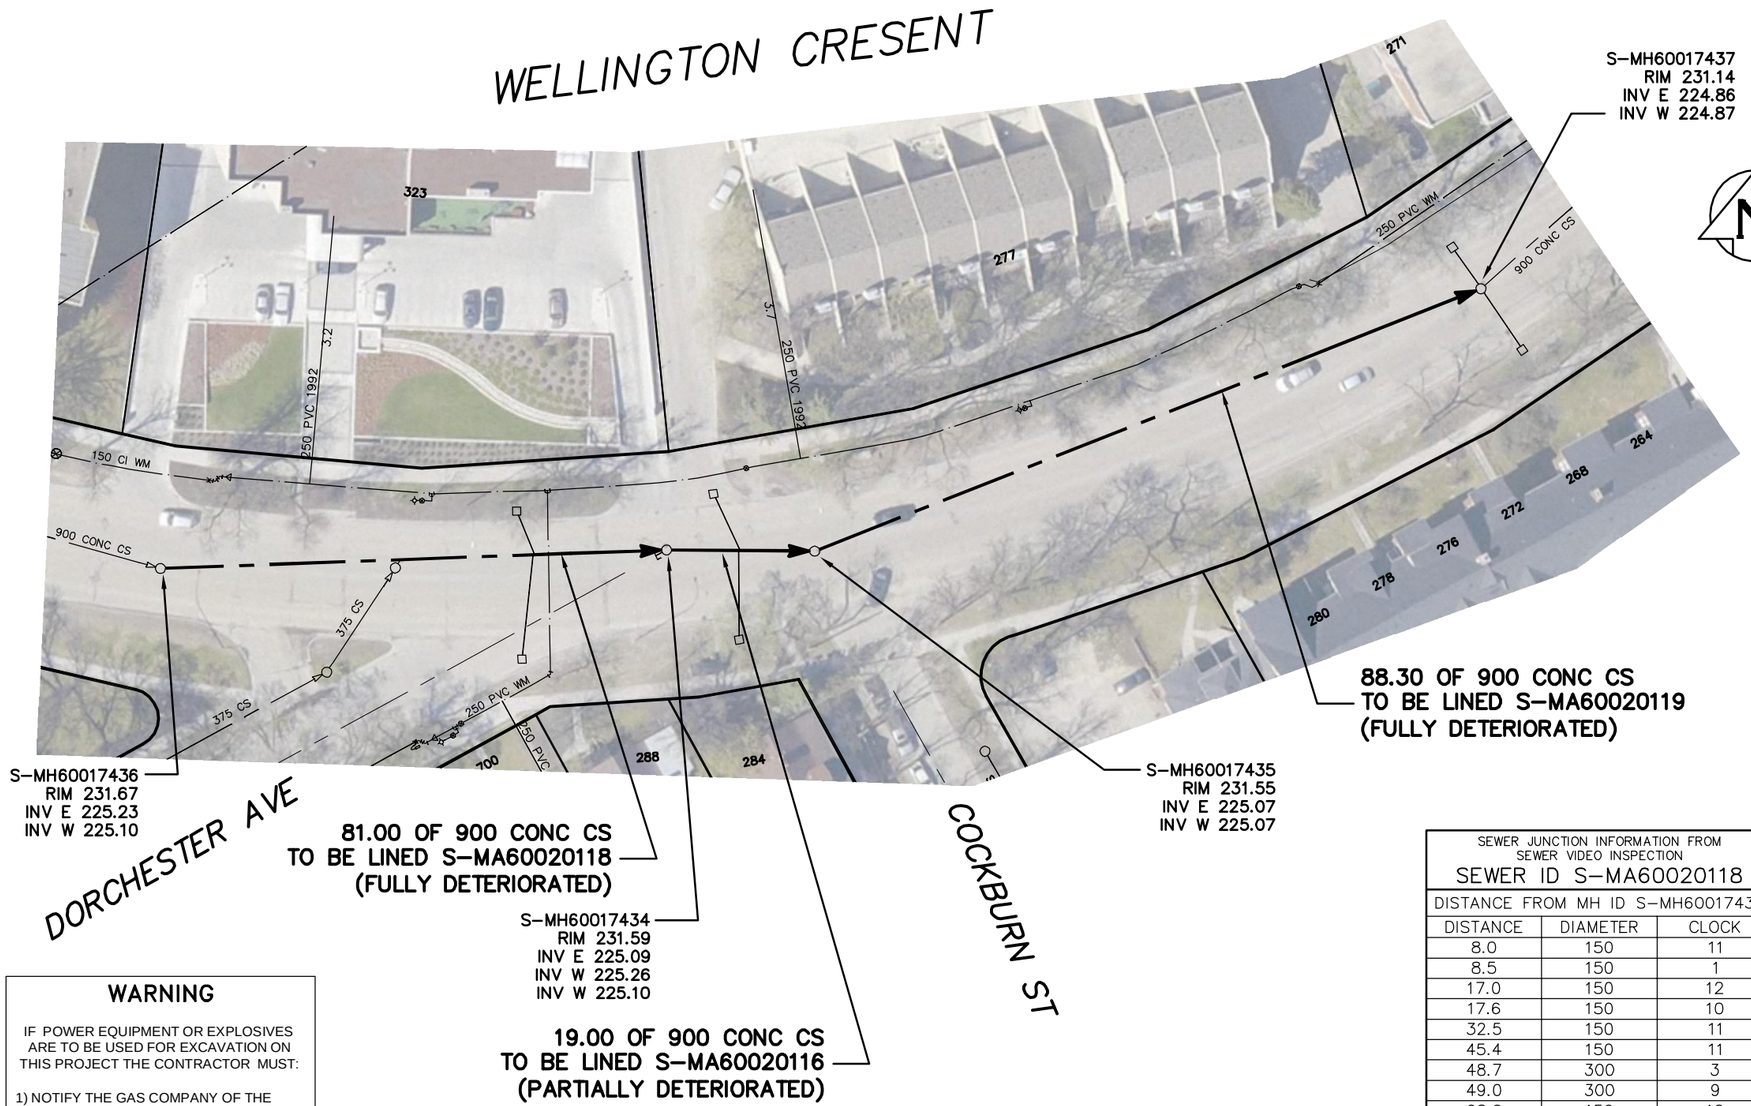

N

SEWER JUNCTION INFORMATION FROM SEWER VIDEO INSPECTION
SEWER ID S-MA60020119

DISTANCE FROM MH ID S-MH60017435

DISTANCE	DIAMETER	CLOCK
2.3	150	10
7.3	150	11
15.3	150	10
24.6	150	3
24.6	150	2
41.0	150	1
50.3	150	10
51.0	150	12
54.7	150	2
62.4	150	10
62.4	150	11
72.8	150	2
86.8	150	10
87.1	150	2

SEWER JUNCTION INFORMATION FROM SEWER VIDEO INSPECTION
SEWER ID S-MA60020116

DISTANCE FROM MH ID S-MH60017434

DISTANCE	DIAMETER	CLOCK
3.7	150	2
11.3	150	10
16.1	150	11
17.7	150	11

SEWER JUNCTION INFORMATION FROM SEWER VIDEO INSPECTION
SEWER ID S-MA60020118

DISTANCE FROM MH ID S-MH60017436

DISTANCE	DIAMETER	CLOCK
8.0	150	11
8.5	150	1
17.0	150	12
17.6	150	10
32.5	150	11
45.4	150	11
48.7	300	3
49.0	300	9
62.6	150	10
66.3	150	2
72.8	150	2

WARNING

IF POWER EQUIPMENT OR EXPLOSIVES ARE TO BE USED FOR EXCAVATION ON THIS PROJECT THE CONTRACTOR MUST:

1) NOTIFY THE GAS COMPANY OF THE PROPOSED LOCATION OF EXCAVATION.

2) TAKE PRECAUTION TO AVOID DAMAGE TO GAS COMPANY INSTALLATIONS.

SEE PROVINCIAL REGULATION 210/72 FOR DETAILS

METRIC
WHOLE NUMBERS INDICATE MILLIMETRES
DECIMALIZED NUMBERS INDICATE METRES

0.0 10.0 20.0 30.0 40.0

LOCATION APPROVED
UNDERGROUND STRUCTURES

SUPV. U/G STRUCTURES COMMITTEE — DATE

NOTE:

LOCATION OF UNDERGROUND STRUCTURES AS SHOWN ARE BASED ON THE BEST INFORMATION AVAILABLE BUT NO GUARANTEE IS GIVEN THAT ALL EXISTING UTILITIES ARE SHOWN OR THAT THE GIVEN LOCATIONS ARE EXACT. CONFIRMATION OF EXISTENCE AND EXACT LOCATION OF ALL SERVICES MUST BE OBTAINED FROM THE INDIVIDUAL UTILITIES BEFORE PROCEEDING WITH CONSTRUCTION.

B.M.
ELEV.

CONSTRUCTION COMPLETION DATE: YYYY MM DD

NO.	REVISIONS	DATE	BY

DESIGNED BY	SC	CHECKED BY	SC
DRAWN BY	MA	APPROVED BY	KZ
SCALE: HORIZONTAL	1:750	RELEASED FOR CONSTRUCTION	
VERTICAL			
DATE	2013 10 24	DATE	

PLOT DATE: 2013 10 24

ENGINEER'S SEAL

ORIGINAL SIGNED BY S.R.J. COURNOYER 13-10-24

CONSULTANT DRAWING NUMBER
–

BID OPPORTUNITY: 885-2013
CONTRACT NUMBER: 12

Winnipeg

THE CITY OF WINNIPEG
WATER AND WASTE DEPARTMENT
ENGINEERING DIVISION

2013 SEWER RENEWALS
BY CIPP LINING

WELLINGTON CRESENT

1ST MH W OF DORCHESTER AVENUE TO
1ST MH E COCKBURN STREET

SHEET 42 OF 46

CITY DRAWING NUMBER
10611

FILE PATH: R:\DRAWINGS\SEWER\2013_RENEWALS\CIPP'S\CONTRACT 12\EXPORTS\
FILE NAME: WELLINGTON CR.dwg