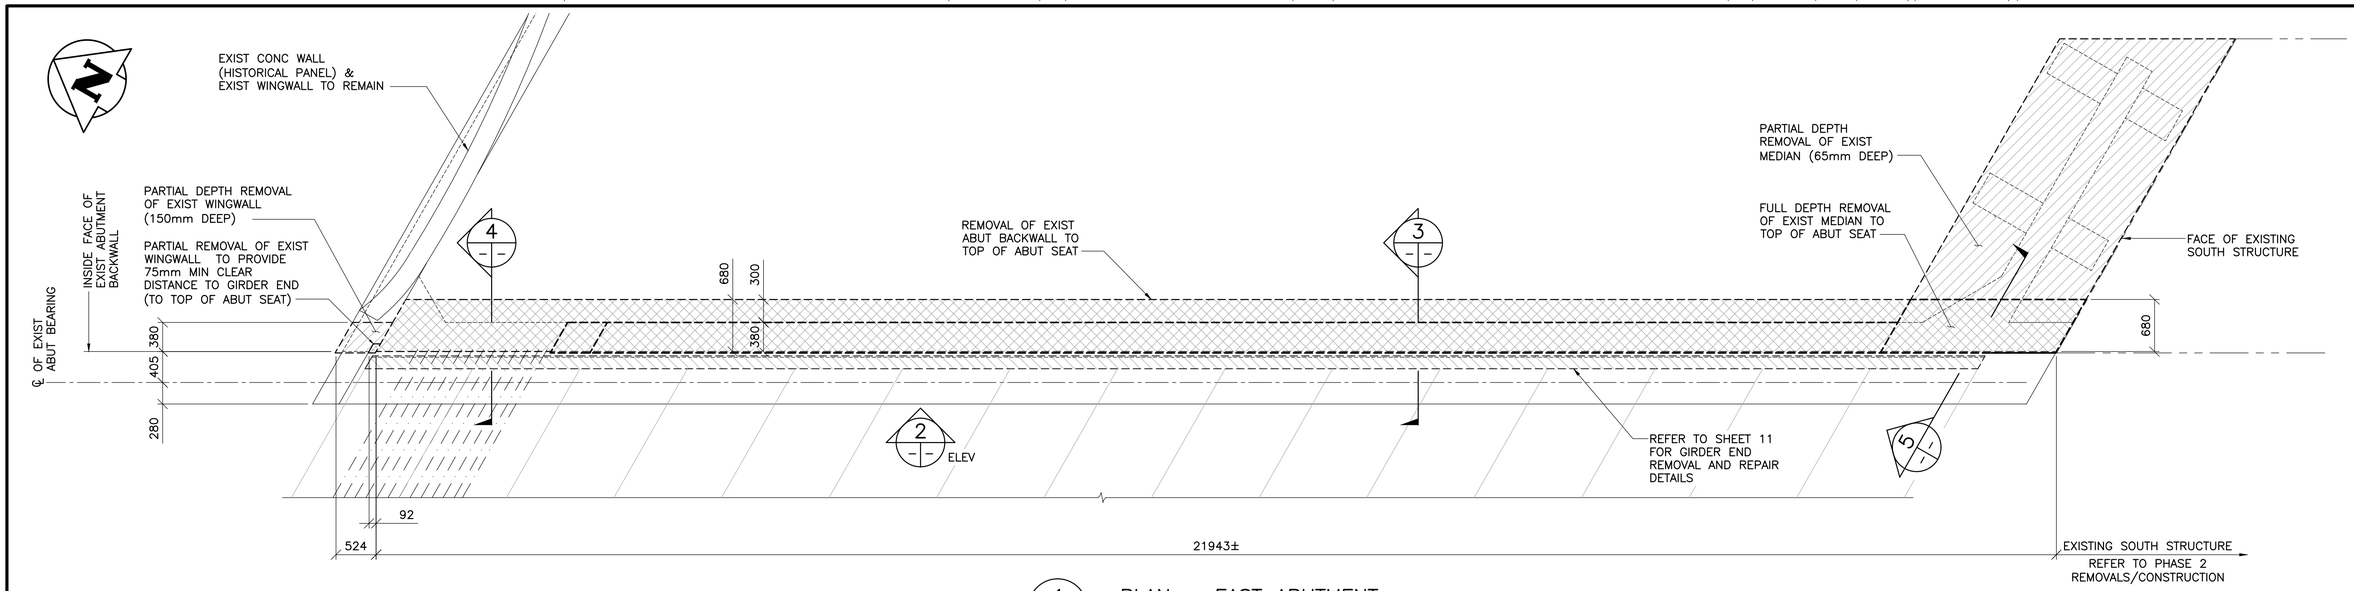

1 PLAN – EAST ABUTMENT

1 : 40

– EXIST CONC DECK NOT SHOWN FOR CLARITY

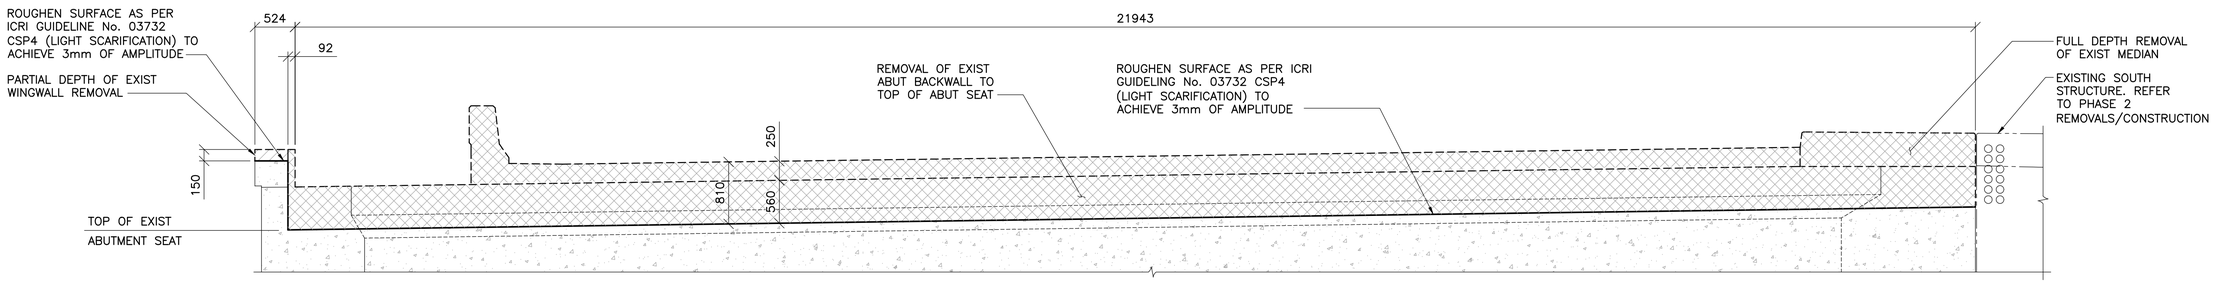

2 ELEVATION – EAST ABUTMENT

1 : 40

– ELEVATION TAKEN ALONG INSIDE FACE OF ABUTMENT BACKWALL
– EXIST SIDEWALK SLAB SHOWN REMOVED PREVIOUSLY. REFER TO SECTION 4 ON SHEET 8 FOR DETAILS

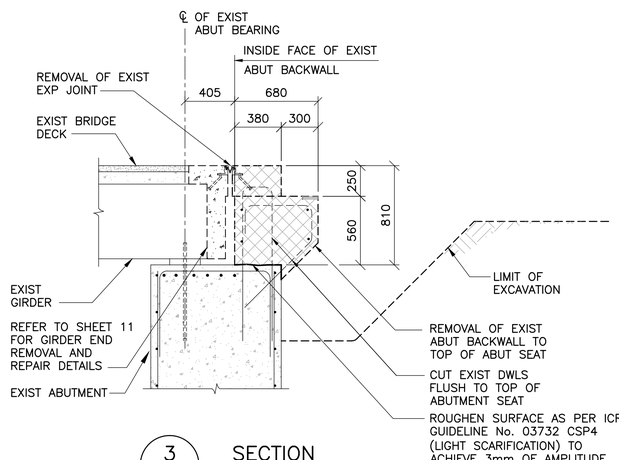

3 SECTION

1 : 25

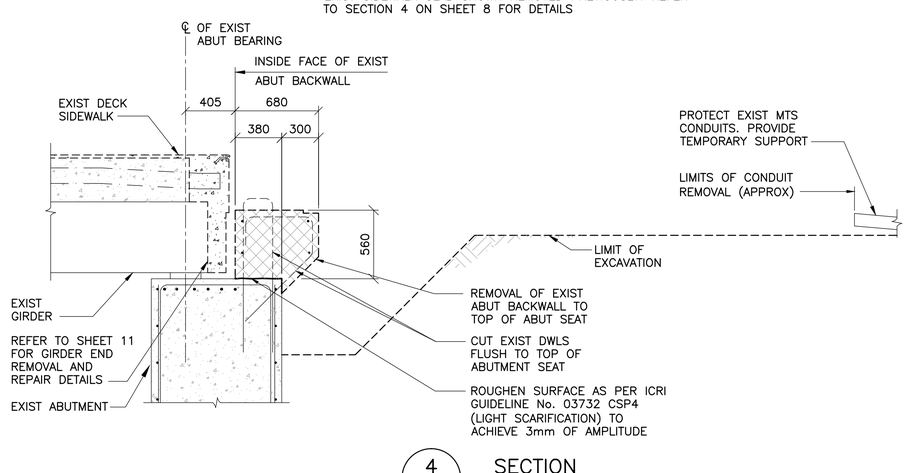

4 SECTION

1 : 25

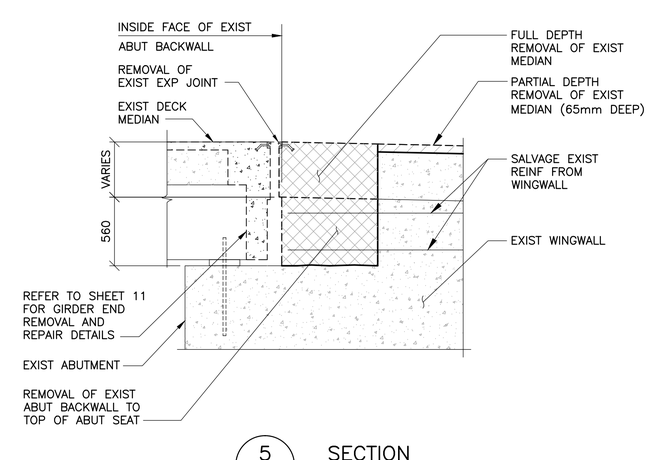

5 SECTION

1 : 25

LEGEND:

PARTIAL DEPTH REMOVALS

FULL DEPTH REMOVALS

APEGM Certificate of Authorization TETRA TECH WEI Inc. No. 5313 Date: April 30, 2014

B.M. ELEV.		F.B.		
0	ISSUED FOR TENDER	13.12.09	V.B.	
NO.	REVISIONS	DATE	BY	

TETRA TECH

DESIGNED BY	D.M.	CHECKED BY	V.B.
DRAWN BY	E.V.	APPROVED BY	E.F.S.
HOR. SCALE: / VERTICAL:	AS NOTED	RELEASED FOR CONSTRUCTION	DATE 13.12.09
DATE	13.07.18	ORIGINAL SIGNED D. BURMEY, P.ENG. BRIDGE PROJECTS ENGINEER	

PROVINCE OF MANITOBA – ORIGINAL SIGNED 13.12.09 V. BANTHIA Member 23477 – PROFESSIONAL ENGINEER

CONSULTANT DRAWING NO. 1300070700-DWG-S0010

Winnipeg

THE CITY OF WINNIPEG

PUBLIC WORKS DEPARTMENT
ENGINEERING DIVISION

PORTAGE AVENUE TWIN BRIDGES
OVER STURGEON CREEK
REHABILITATION AND RELATED WORKS

CITY DRAWING NUMBER: B178-14-010

SHEET 10 OF 70

PHASE 1 REMOVALS
EAST ABUTMENT
SECTIONS AND DETAILS

10