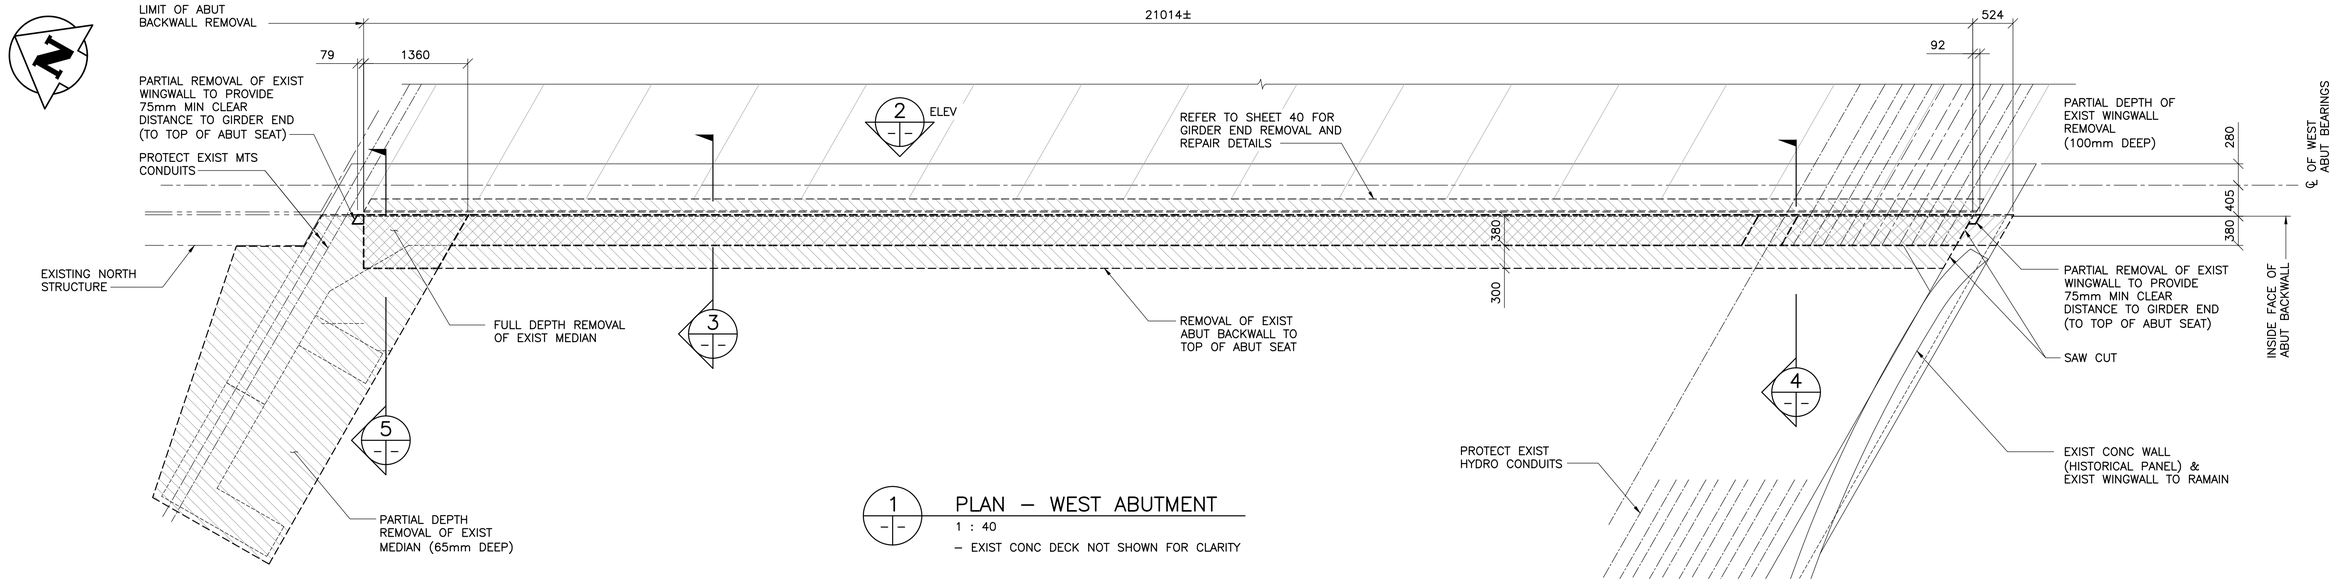

1 PLAN – WEST ABUTMENT
1 : 40
– EXIST CONC DECK NOT SHOWN FOR CLARITY

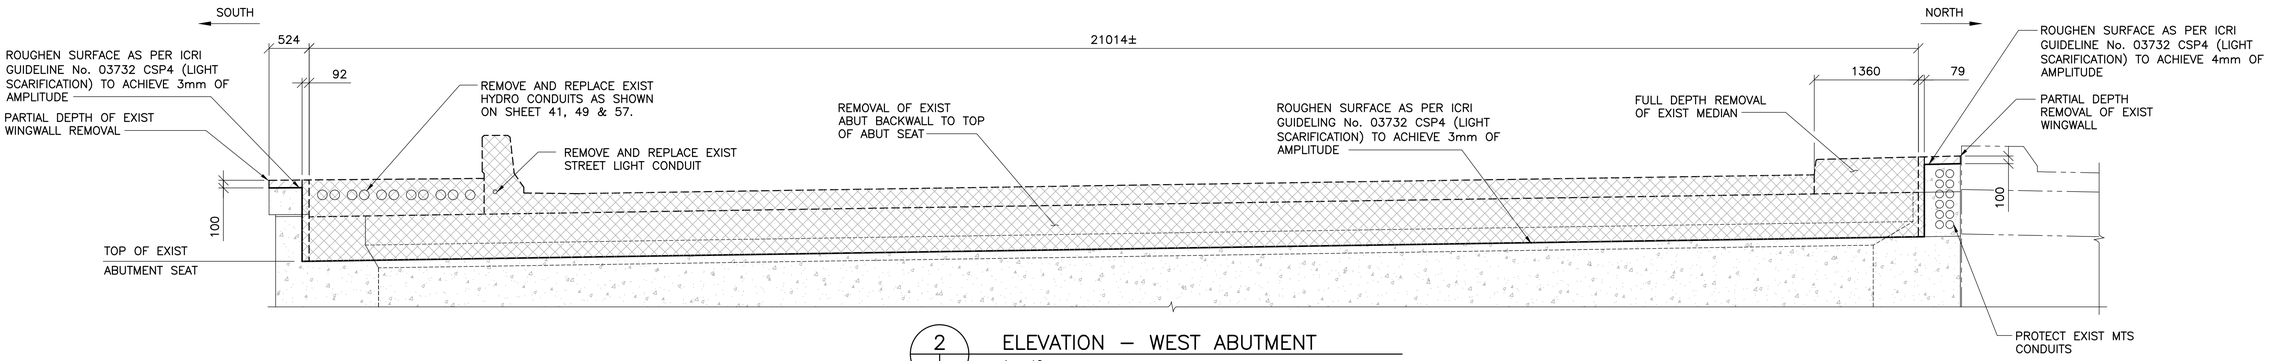

2 ELEVATION – WEST ABUTMENT
1 : 40
– ELEVATION SHOWN ALONG INSIDE FACE OF ABUTMENT BACKWALL

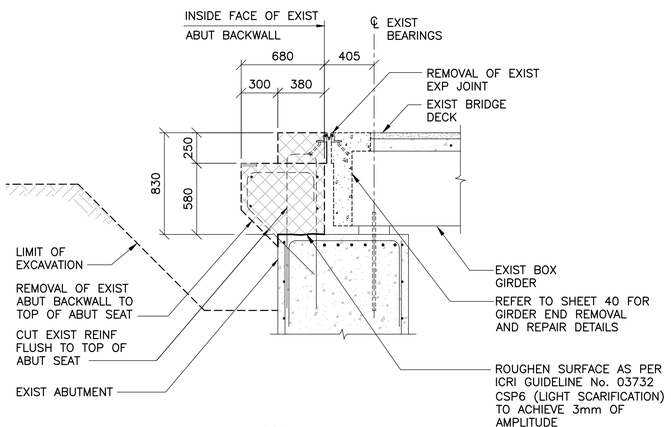

3 SECTION
1 : 25

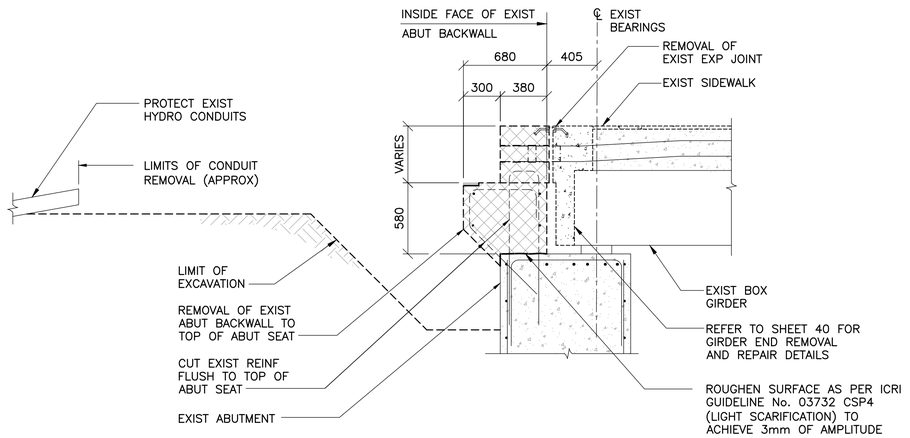

4 SECTION
1 : 25

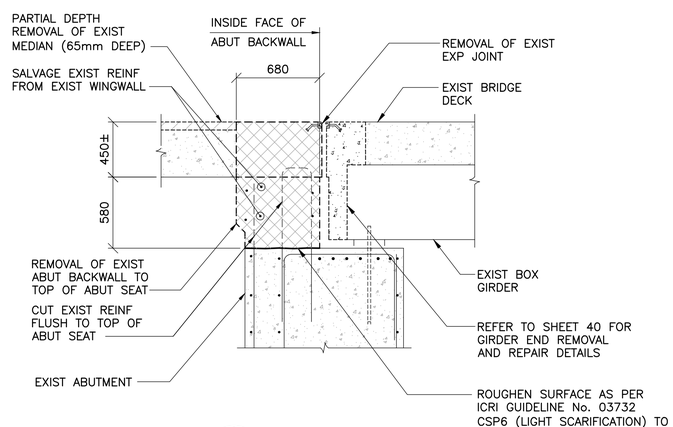

5 SECTION
1 : 25

LEGEND:

PARTIAL DEPTH REMOVALS

FULL DEPTH REMOVALS

APEGM
Certificate of Authorization
TETRA TECH WEI Inc.
No. 5313 Date: April 30, 2014

B.M. ELEV.		F.B.		
0	ISSUED FOR TENDER	13.12.09	V.B.	
NO.	REVISIONS	DATE	BY	

TETRA TECH

DESIGNED BY	D.M.	CHECKED BY	V.B.
DRAWN BY	B.M./E.V.	APPROVED BY	E.F.S.
HOR. SCALE: / VERTICAL:	AS NOTED	RELEASED FOR CONSTRUCTION	DATE
		ORIGINAL SIGNED	13.12.09
DATE	13.07.18	D. BURMEY, P.ENG. BRIDGE PROJECTS ENGINEER	

PROFESSIONAL ENGINEER PROVINCE OF MANITOBA
ORIGINAL SIGNED 13.12.09
V. BANTHIA
Member
23477

CONSULTANT DRAWING NO.
1300070700-DWG-S0038

Winnipeg

THE CITY OF WINNIPEG
PUBLIC WORKS DEPARTMENT
ENGINEERING DIVISION

PORTAGE AVENUE TWIN BRIDGES
OVER STURGEON CREEK
REHABILITATION AND RELATED WORKS

CITY DRAWING NUMBER: B178-14-038
SHEET 38 OF 70

PHASE 2 REMOVAL
WEST ABUTMENT
PLAN AND ELEVATION

38