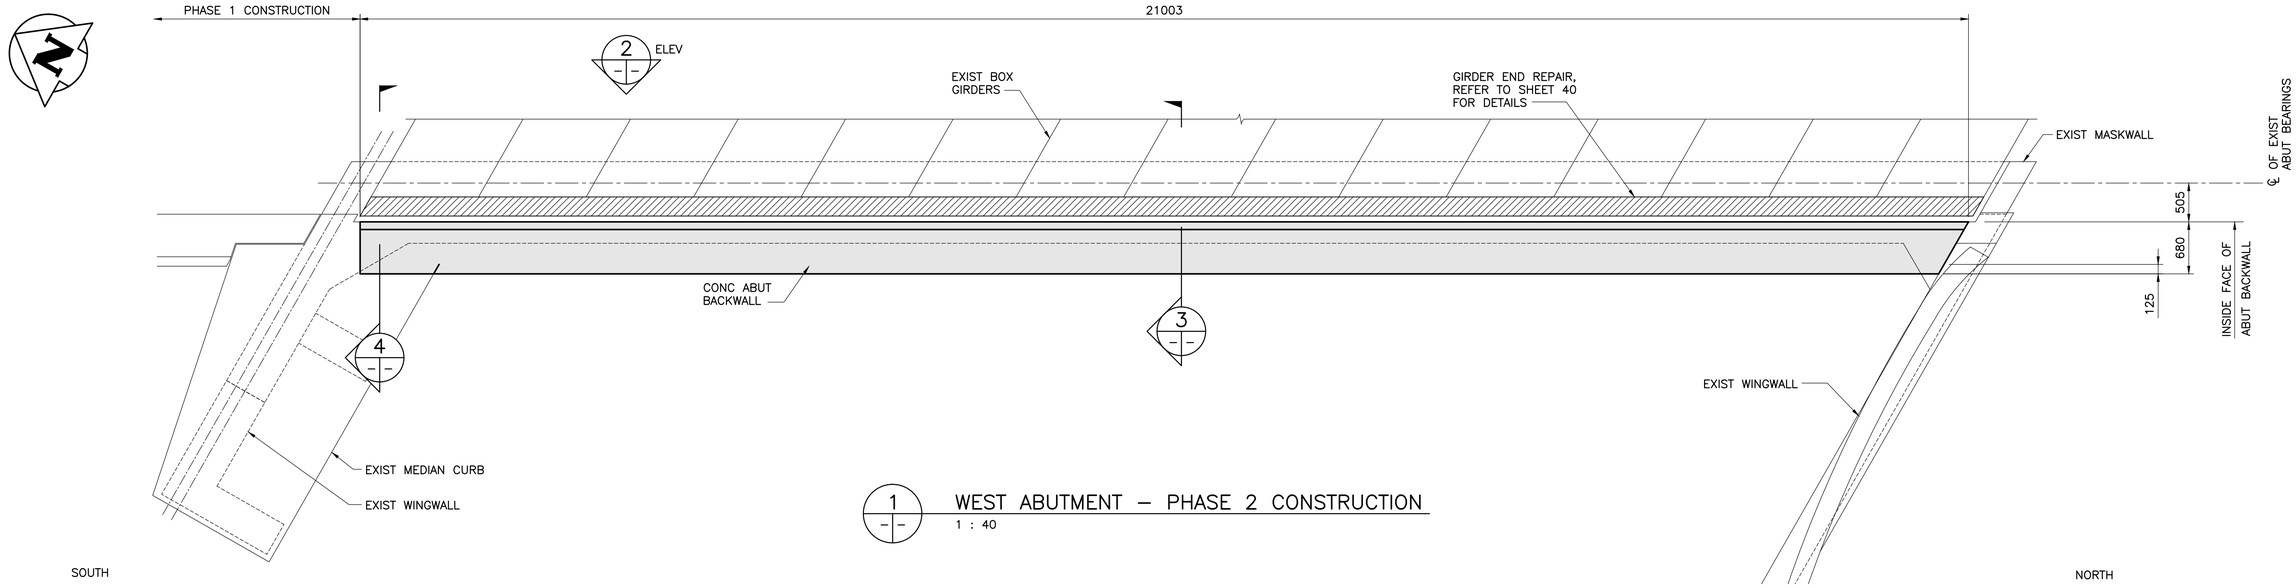

1 WEST ABUTMENT – PHASE 2 CONSTRUCTION
1 : 40

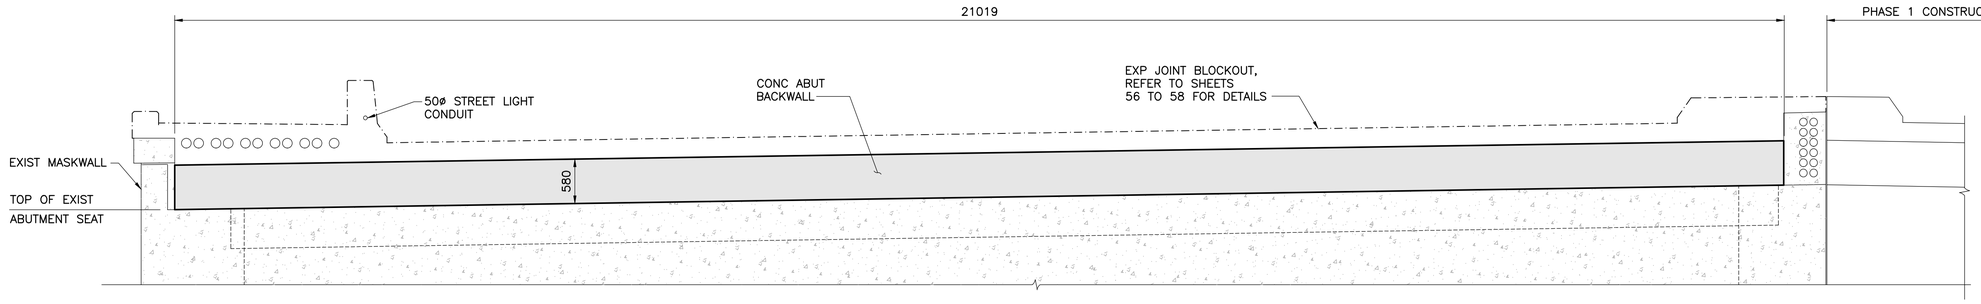

2 ELEVATION – WEST ABUTMENT
1 : 40

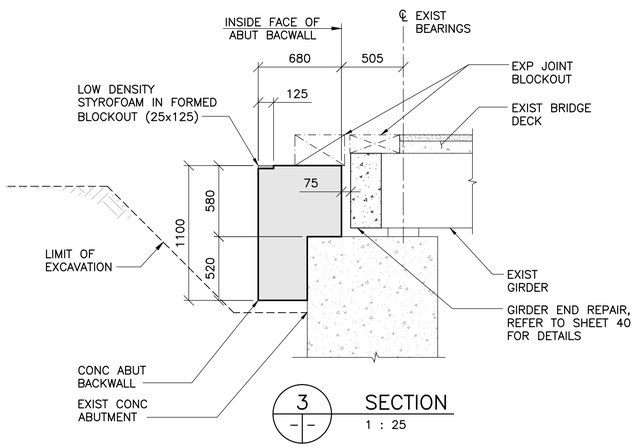

3 SECTION
1 : 25

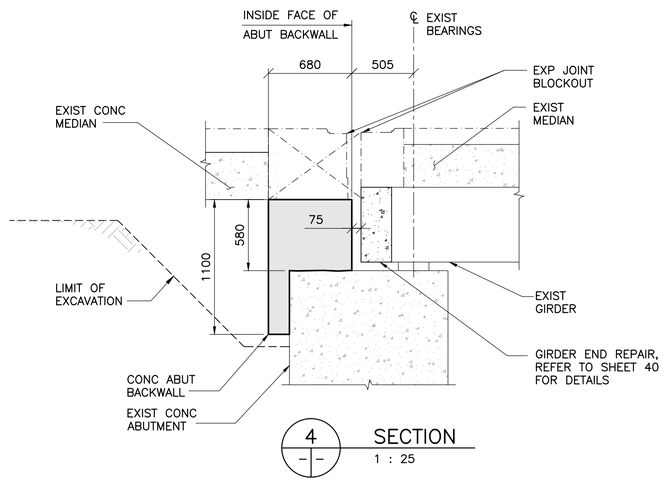

4 SECTION
1 : 25

APEGM
Certificate of Authorization
TETRA TECH WEI Inc.
No. 5313 Date: April 30, 2014

NO.	REVISIONS	DATE	BY
0	ISSUED FOR TENDER	13.12.09	V.B.

B.M. ELEV. F.B.

TETRA TECH

DESIGNED BY	D.M.	CHECKED BY	V.B.
DRAWN BY	B.M./E.V.	APPROVED BY	E.F.S.
HOR. SCALE: / VERTICAL:	AS NOTED	RELEASED FOR CONSTRUCTION	DATE
DATE	13.07.18	ORIGINAL SIGNED	13.12.09
		D. BURMEY, P.ENG. BRIDGE PROJECTS ENGINEER	

PROFESSIONAL ENGINEER PROVINCE OF MANITOBA
ORIGINAL SIGNED 13.12.09
V. BANTHIA
Member
23477

CONSULTANT DRAWING NO.
1300070700-DWG-S0042

Winnipeg

THE CITY OF WINNIPEG
PUBLIC WORKS DEPARTMENT
ENGINEERING DIVISION

PORTAGE AVENUE TWIN BRIDGES
OVER STURGEON CREEK
REHABILITATION AND RELATED WORKS

CITY DRAWING NUMBER: B178-14-042
SHEET 42 OF 70

PHASE 2 CONSTRUCTION
WEST ABUTMENTS
SECTIONS AND DETAILS

42