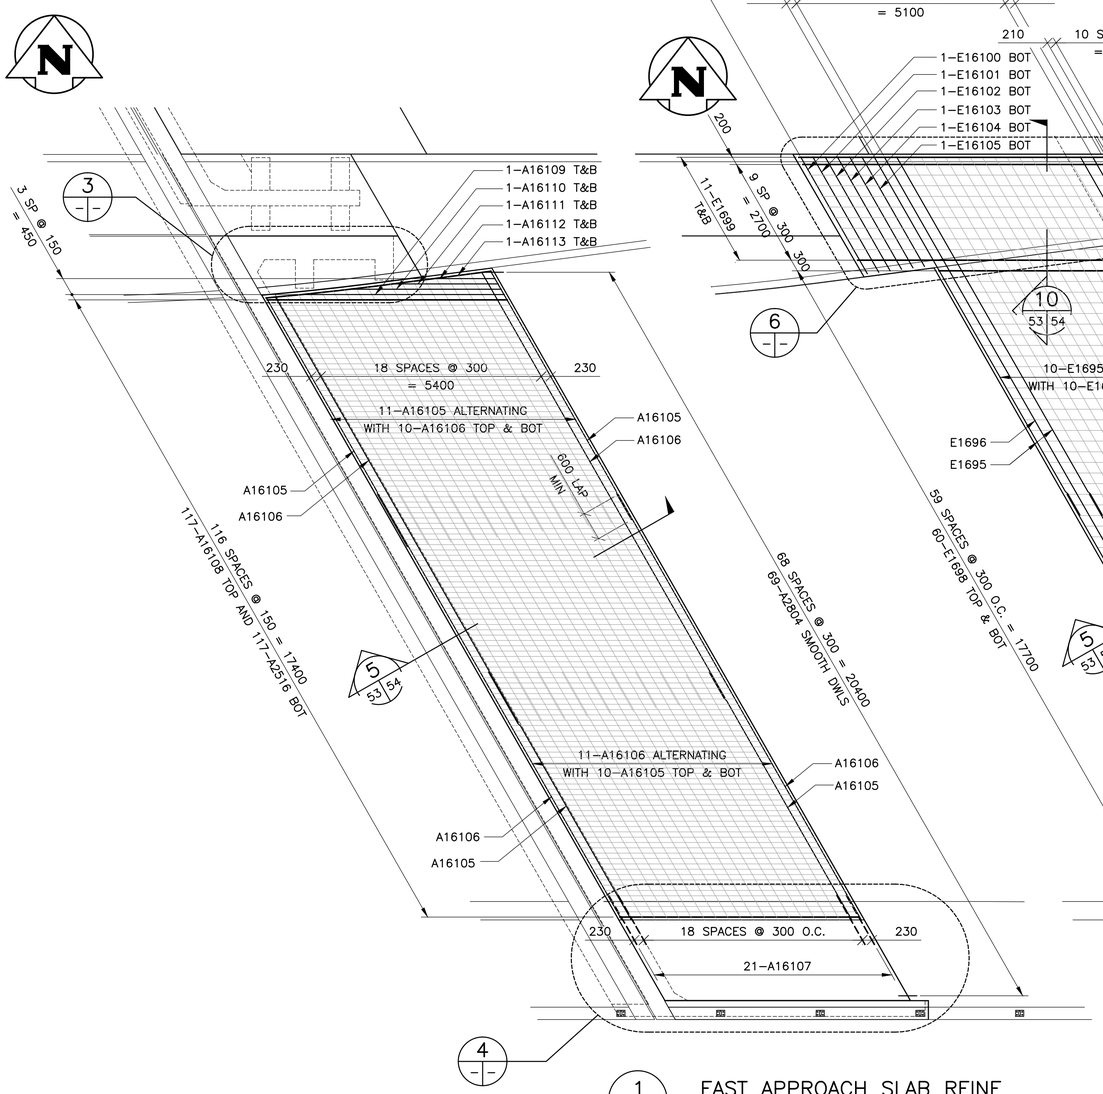

1 EAST APPROACH SLAB REINF
1 : 75

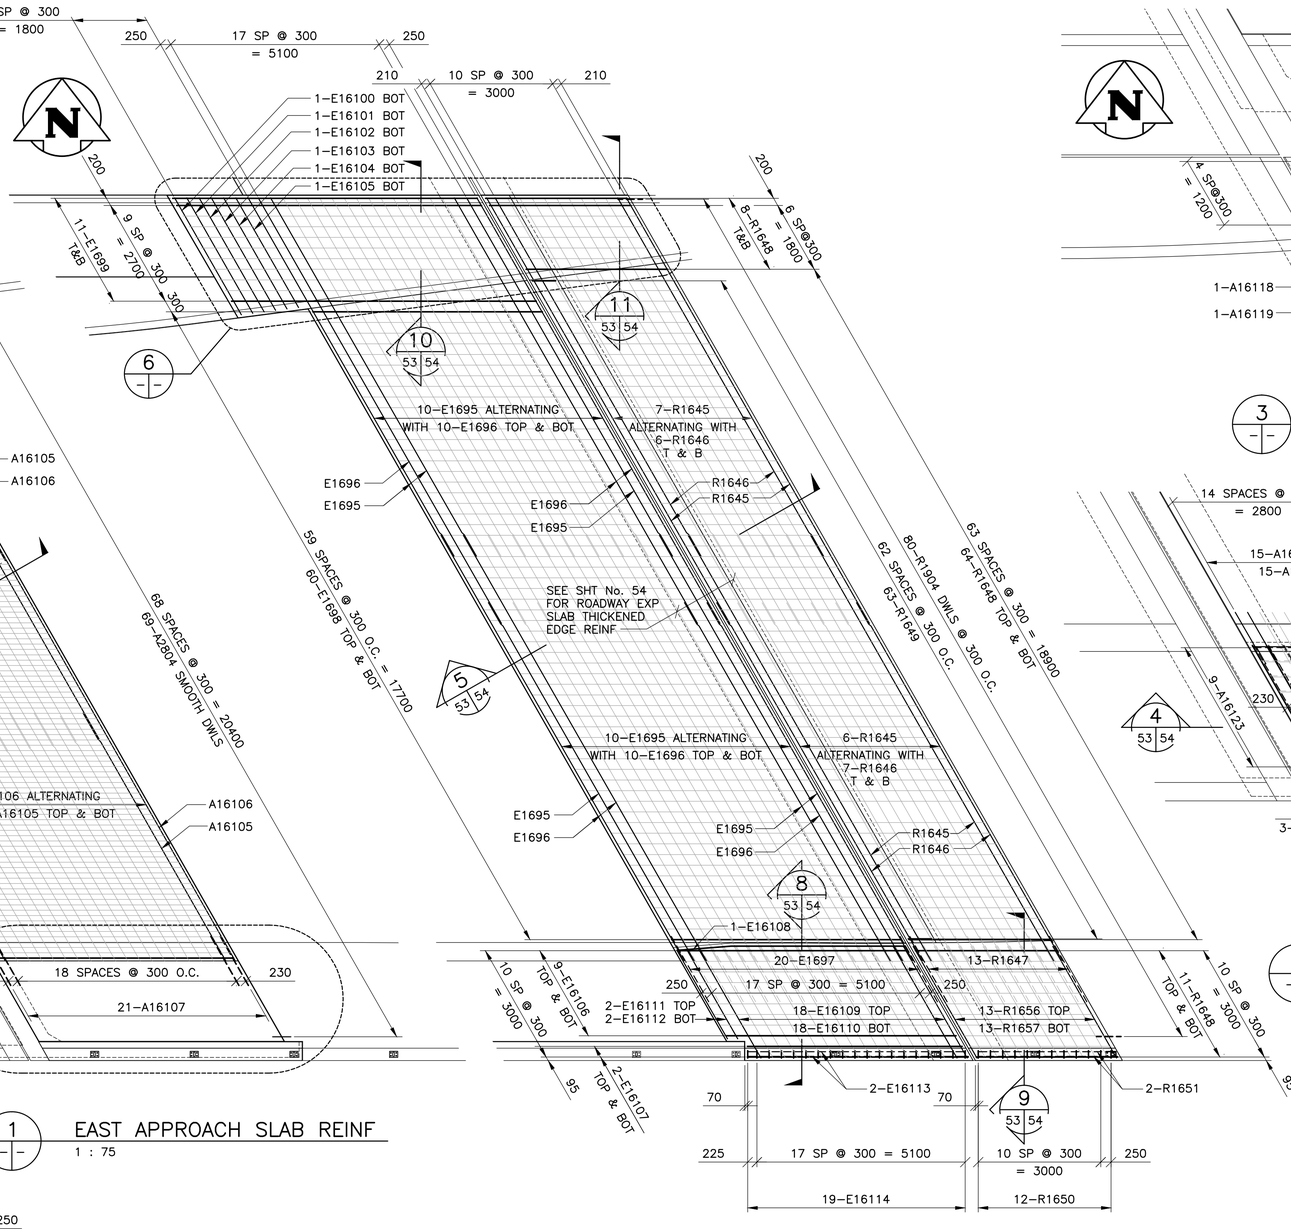

2 EAST EXPANSION AND ROADWAY SLAB REINF
1 : 75

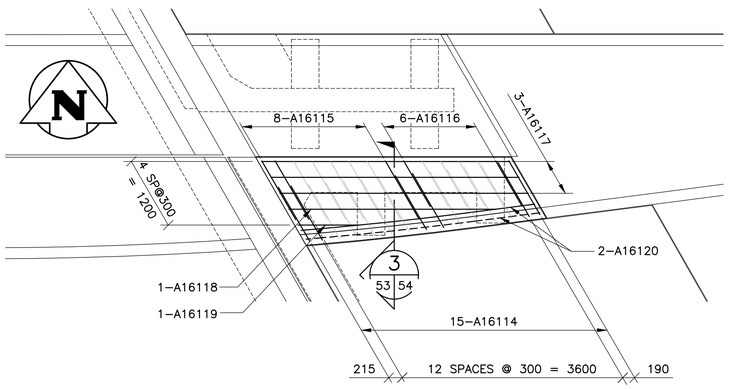

3 MEDIAN OVER WINGWALL REINF
1 : 50

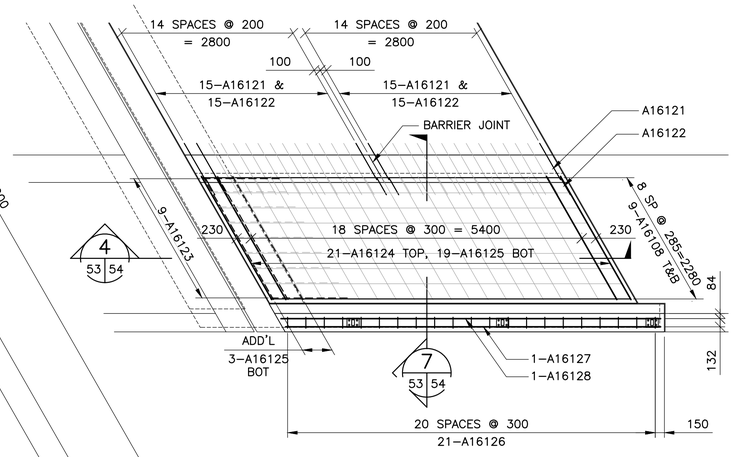

4 EAST APPROACH SIDEWALK REINF
1 : 50

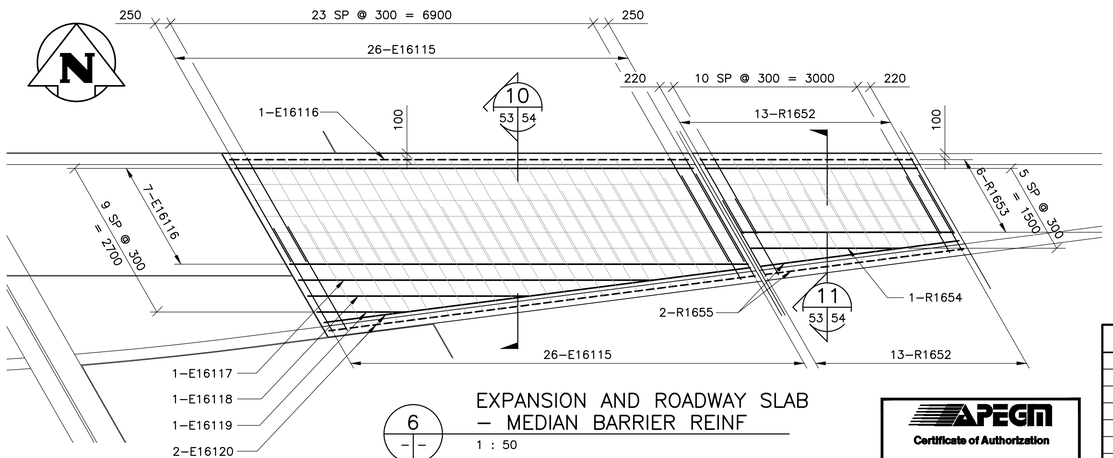

6 EXPANSION AND ROADWAY SLAB – MEDIAN BARRIER REINF
1 : 50

NOTE:

LOCATE REINFORCING SPLICES NOT INDICTED ON THE DRAWINGS AT POINTS OF MINIMUM STRESS. LOCATIONS OF SPICES TO BE APPROVED BY CONTRACT ADMINISTRATOR.

APEGM Certificate of Authorization
TETRA TECH WEI Inc.
No. 5313 Date: April 30, 2014

NO.	REVISIONS	DATE	BY
0	ISSUED FOR TENDER	13.12.09	V.B.

B.M. ELEV. F.B.

TETRA TECH

DESIGNED BY D.M.	CHECKED BY V.B.		
DRAWN BY G.I.	APPROVED BY E.F.S.		
HOR. SCALE: AS NOTED VERTICAL:	RELEASED FOR CONSTRUCTION ORIGINAL SIGNED	DATE 13.12.09	
DATE 13.07.18	D. BURMEY, P.ENG. BRIDGE PROJECTS ENGINEER		

PROVINCE OF MANITOBA — ORIGINAL SIGNED 13.12.09 — V. BANTHIA Member 23477 — REGISTERED PROFESSIONAL ENGINEER

CONSULTANT DRAWING NO. 1300070700-DWG-S0053

Winnipeg

THE CITY OF WINNIPEG
PUBLIC WORKS DEPARTMENT
ENGINEERING DIVISION

PORTAGE AVENUE TWIN BRIDGES
OVER STURGEON CREEK
REHABILITATION AND RELATED WORKS

CITY DRAWING NUMBER: B178-14-053
SHEET 53 OF 70

PHASE 2 CONSTRUCTION
SOUTH STRUCTURE
EAST APPROACH SLAB REINFORCING

53