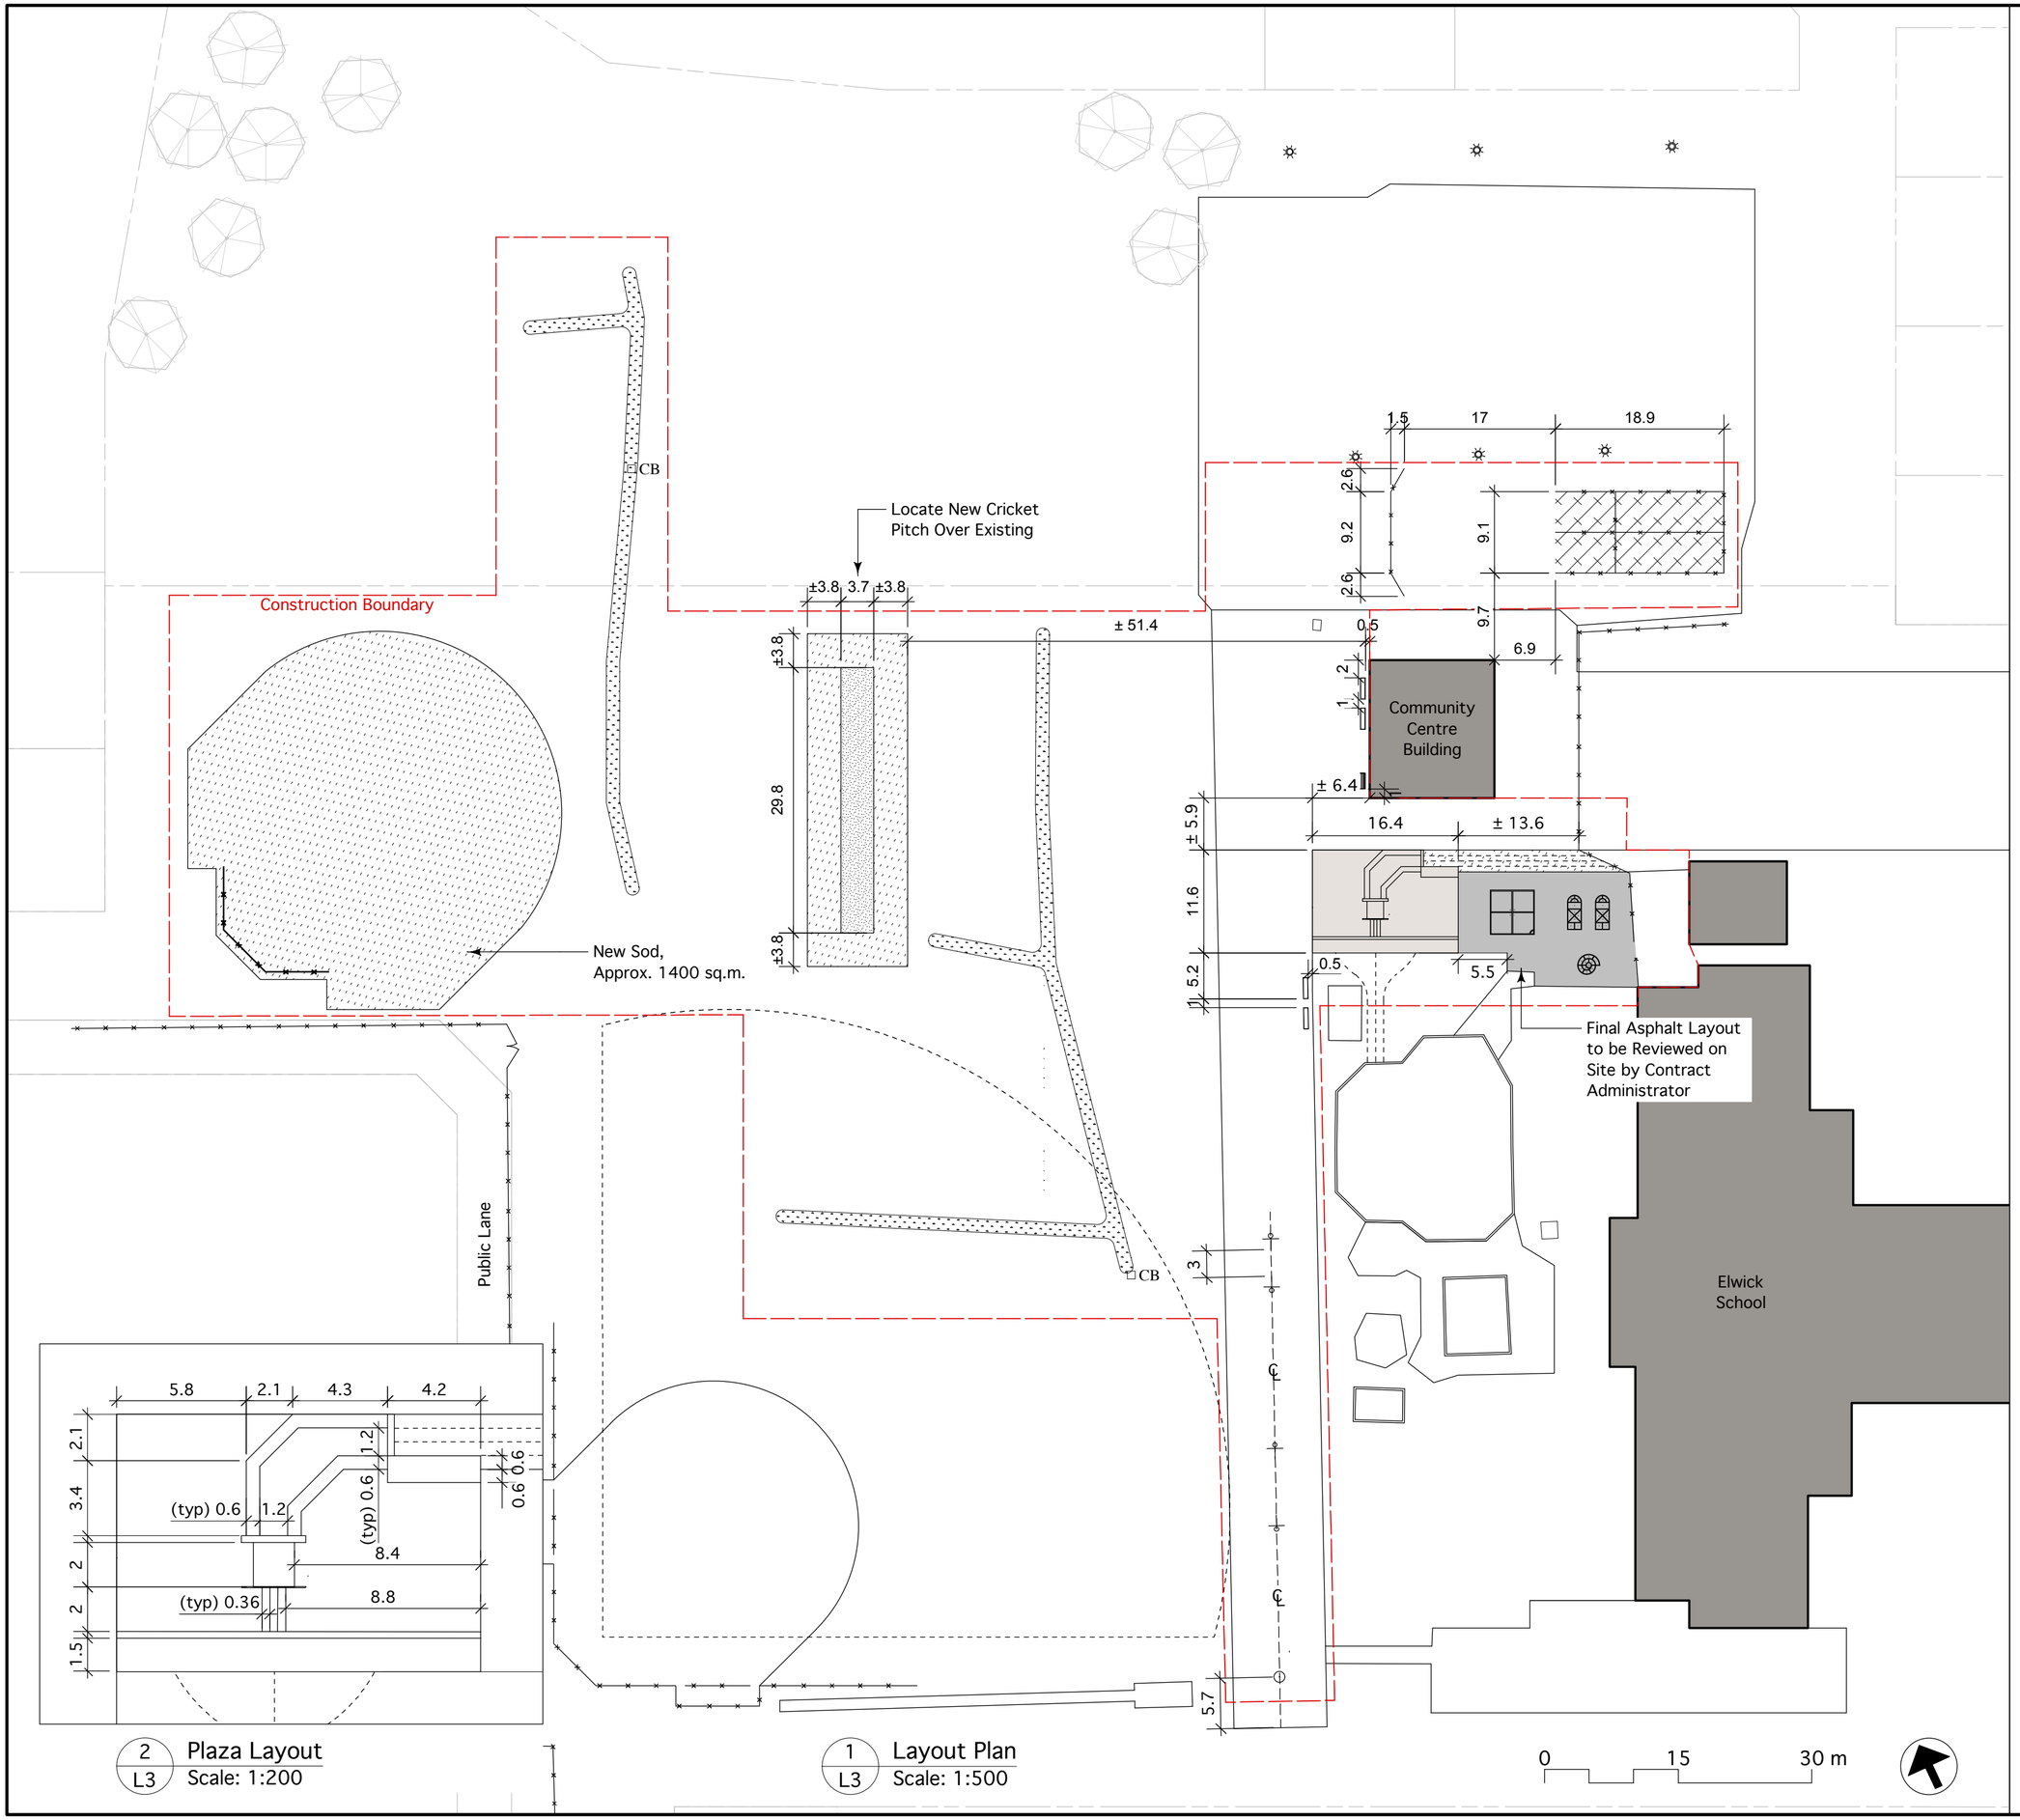

2 / L3 Plaza Layout
Scale: 1:200

1 / L3 Layout Plan
Scale: 1:500

DAVID WAGNER ASSOCIATES INC.
#4-430 RIVER AVENUE • WINNIPEG MB • R3L 0C6 • (204) 452-2426

the manitoba association of landscape architects
DAVID M. WAGNER
member no. 35

Location of underground structures as shown are based on the best information available but no guarantee is given that all existing utilities are shown or that the given locations are exact. Confirmation of existence and exact location of all services must be obtained from the individual utilities before proceeding with construction.

DO NOT SCALE DRAWING - PLOT MAY NOT BE AT 100%

NO.	REVISION / NOTE	DATE	BY
4			
3			
2			
1	RELEASED FOR TENDER	02/26/14	DW

PROJECT

ELWICK PARK SITE IMPROVEMENTS PHASE TWO

BCI II - PHASE TWO

OLD KILDONAN WARD

30 MABERLEY RD

SCALE: AS SHOWN

DATE: FEBRUARY 26, 2014

DRAWN BY: EC

CHECKED BY: DW

PROJECT NO.: 1317

DRAWING TITLE

LAYOUT PLAN

SHEET NO.

L3