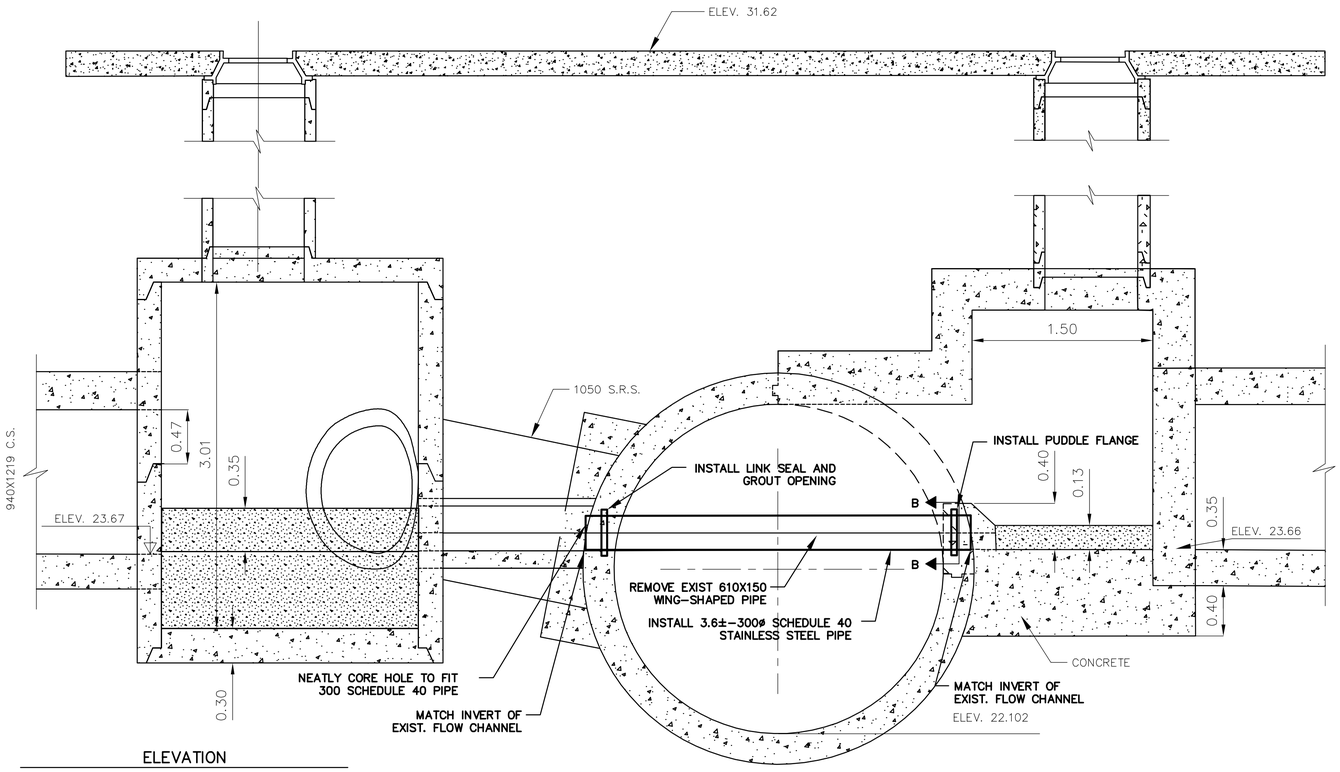

ELEVATION

SCALE 1:30

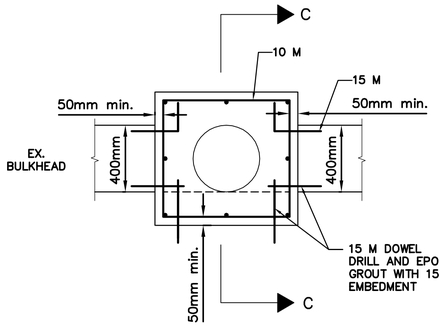

SECTION B–B

SCALE NTS

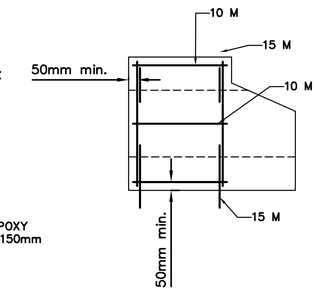

SECTION C–C

SCALE NTS

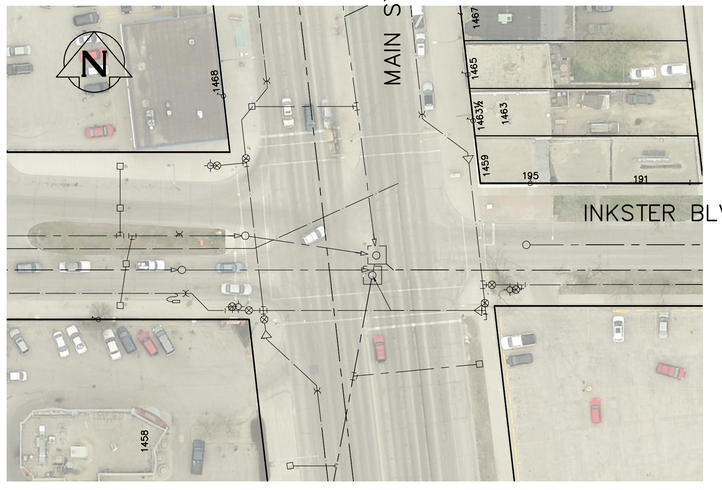

OVERVIEW

NTS

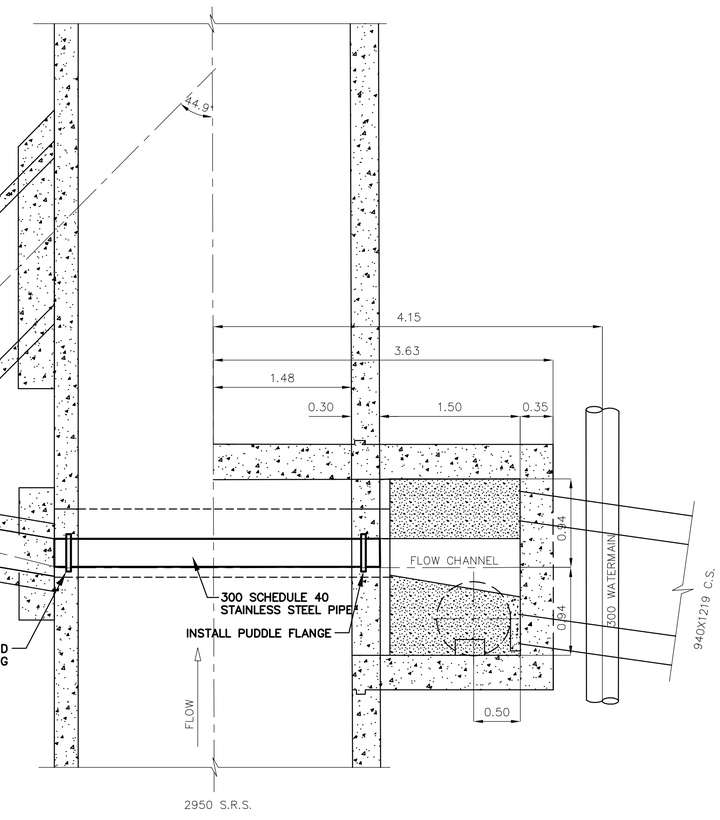

PLAN

SCALE 1:30

METRIC

WHOLE NUMBERS INDICATE MILLIMETRES
DECIMALIZED NUMBERS INDICATE METRES

LOCATION APPROVED
UNDERGROUND STRUCTURES

SUPV. U/G STRUCTURES COMMITTEE — DATE

NOTE:

LOCATION OF UNDERGROUND STRUCTURES AS SHOWN ARE BASED ON THE BEST INFORMATION AVAILABLE BUT NO GUARANTEE IS GIVEN THAT ALL EXISTING UTILITIES ARE SHOWN OR THAT THE GIVEN LOCATIONS ARE EXACT. CONFIRMATION OF EXISTENCE AND EXACT LOCATION OF ALL SERVICES MUST BE OBTAINED FROM THE INDIVIDUAL UTILITIES BEFORE PROCEEDING WITH CONSTRUCTION.

B.M.
ELEV.

NO.	REVISIONS	DATE	BY

DESIGNED BY	TS	CHECKED BY	SC
DRAWN BY	MA	APPROVED BY	KZ
SCALE: HORIZONTAL	AS	RELEASED FOR CONSTRUCTION	
VERTICAL	SHOWN		KAS ZUREK
DATE	2015 01 20	DATE	2015 01 20

PLOT DATE: 2015 01 20

ENGINEER'S SEAL

ORIGINAL SIGNED BY S.R.J. COURNOYER 15–01–20

CONSULTANT DRAWING NUMBER

–

BID OPPORTUNITY: 1173–2014
CONTRACT NUMBER: 17

Winnipeg

THE CITY OF WINNIPEG

WATER AND WASTE DEPARTMENT
ENGINEERING DIVISION

2014 SEWER RENEWALS AND REPAIRS

MANHOLE DETAIL

INTERFERENCE CROSSING AND CHAMBER AND DETAILS

SHEET 1 OF 1

CITY DRAWING NUMBER

10981

FILE PATH: R:\DRAWINGS\SEWER\2014 RENEWALS\FULL SEGMENT RENEWALS\CONTRACT 17 (CONTRACT 6)\
FILE NAME: 10981.dwg