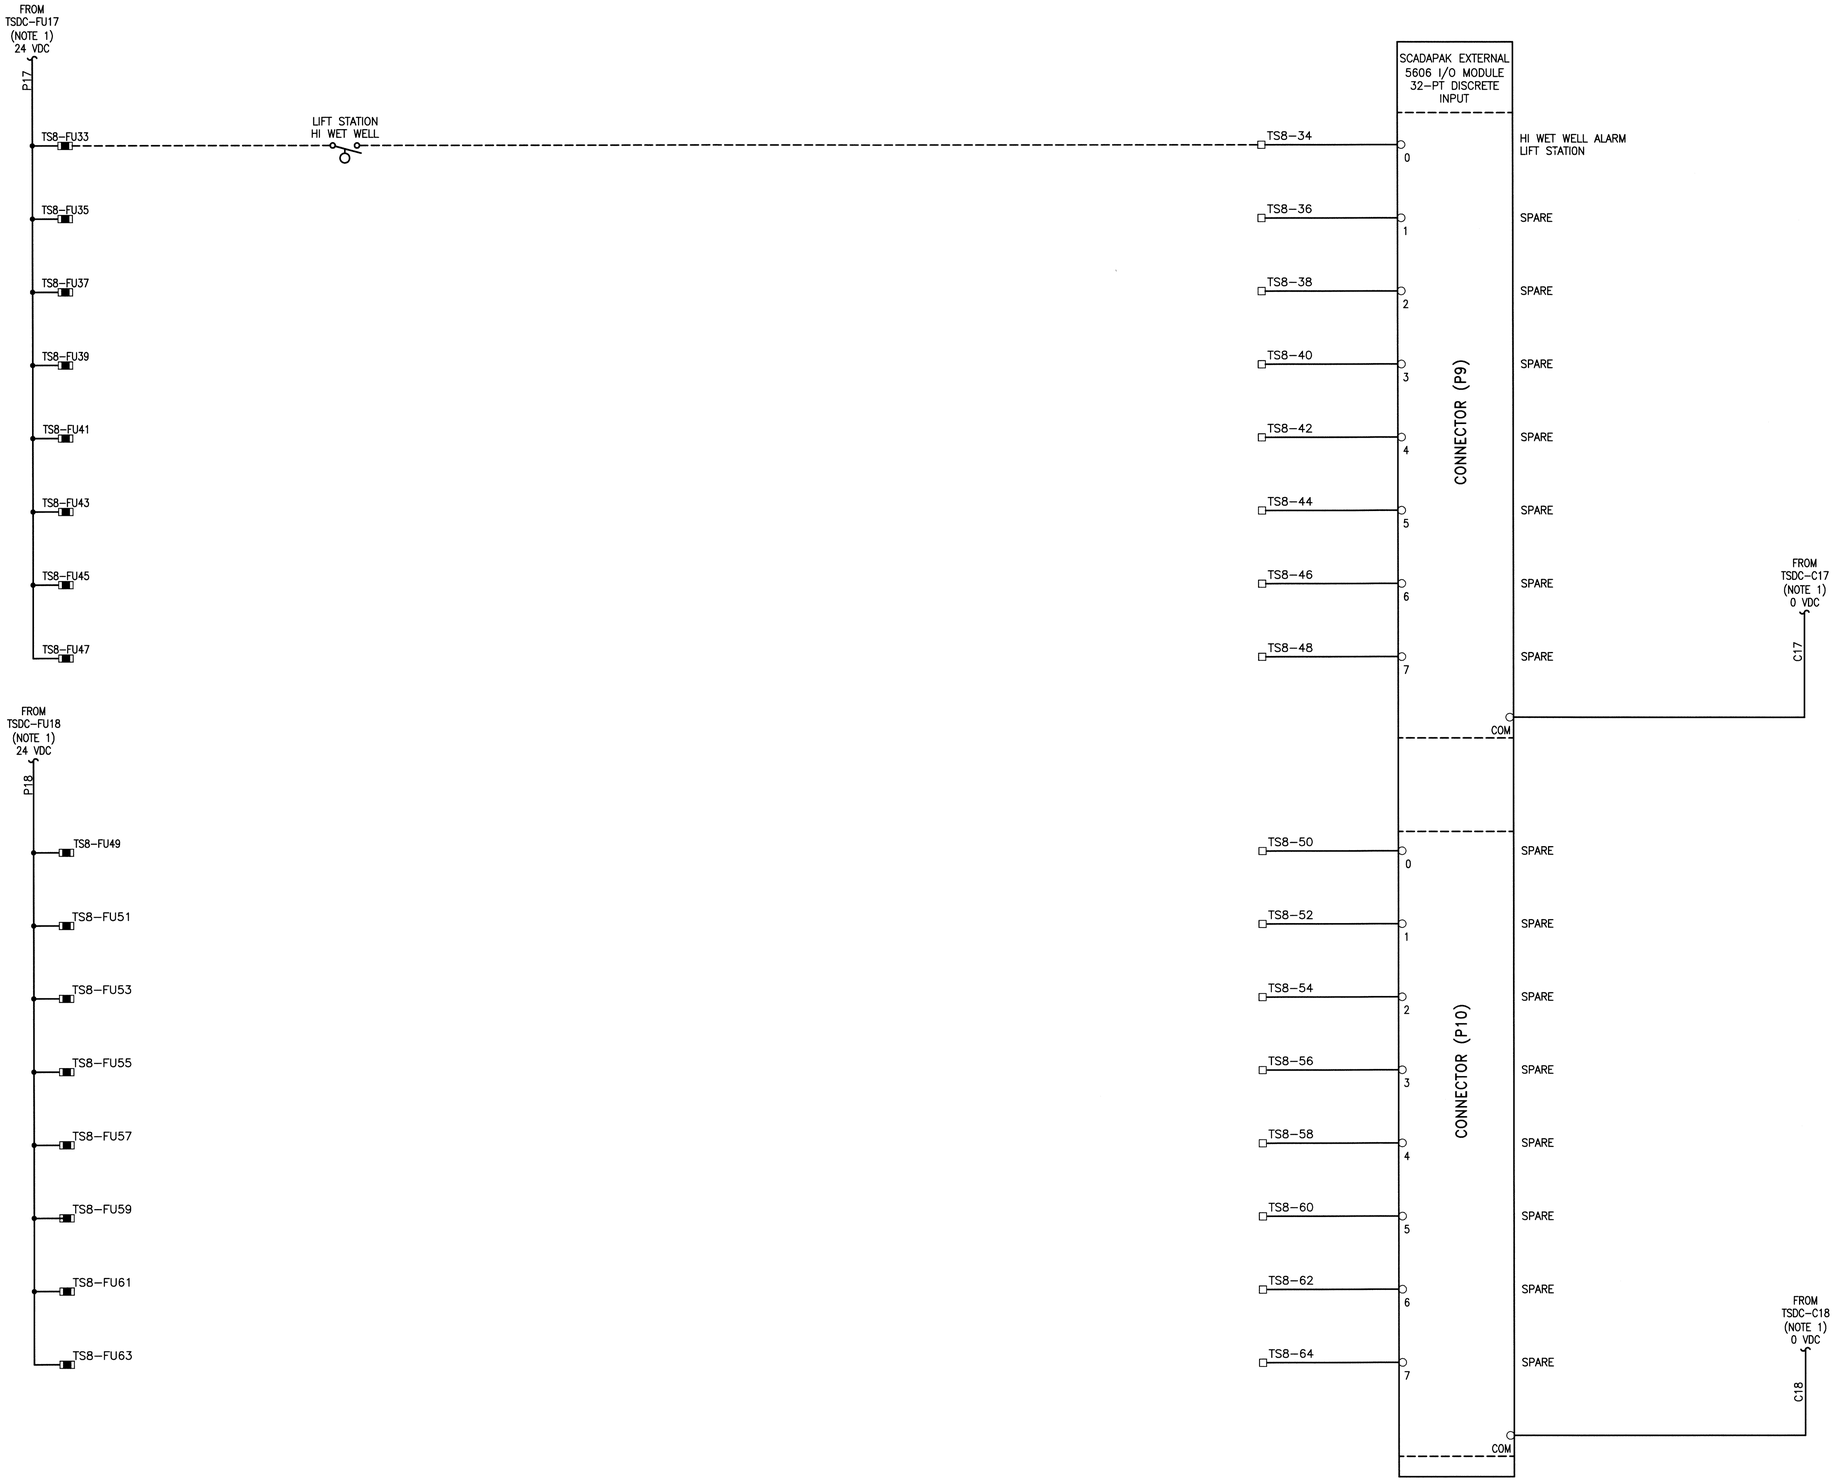

NOTES:

1. REFER TO DRAWING 1-0139F-A0008-001 (D-E21.1) FOR ADDITIONAL DETAILS.

LEGEND:

- PANEL WIRING
- FIELD WIRING
- RTU TERMINAL
- FUSED TERMINAL

APEGM
Certificate of Authorization
KGS Group
No. 245

NO.	REVISIONS	DATE	BY
0	ISSUED FOR CONSTRUCTION	14/12/15	AP

FIELD BOOK #:

POSTED TO LBIS

KGS GROUP CONSULTING ENGINEERS

DESIGNED BY	DDW	CHECKED BY	
DRAWN BY	GCN	APPROVED BY	
HOR. SCALE	N.T.S.	RELEASED FOR CONSTRUCTION	
VERTICAL			
DATE	2014 10 14	DATE	

ENGINEER'S SEAL

PROVINCE OF MANITOBA — PAWLIKEWICH — Member — 22151 — REGISTERED PROFESSIONAL ENGINEER

D-E34.2

Winnipeg

THE CITY OF WINNIPEG
WATER AND WASTE DEPARTMENT

FLOOD PUMPING STATION UPGRADES
DUMOULIN STATION

ELECTRICAL
RTU PANEL – 5606 I/O BOARD NO.2
DISCRETE INPUTS

SHEET 2 OF 2

CITY DRAWING NUMBER

1-0139F-A0020-002

FileName: P:\Projects\2013\13-0107-026\Dwg\Elec\13-0107-026-D-E34.2.dwg - Tab: D-E34.2 Plotted By: DDeroche 12/15/2014 [Mon 1:02pm]