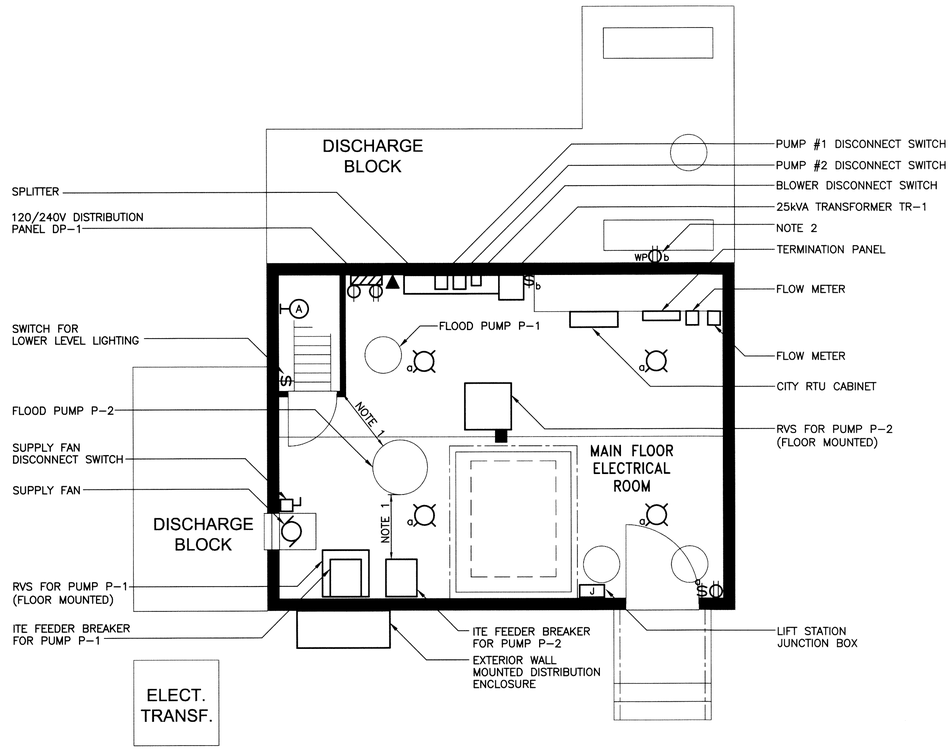

1 POWER, SYSTEMS AND LIGHTING PLAN – EXISTING

500 0 500 1000 1500 2000

SCALE: 1:50mm

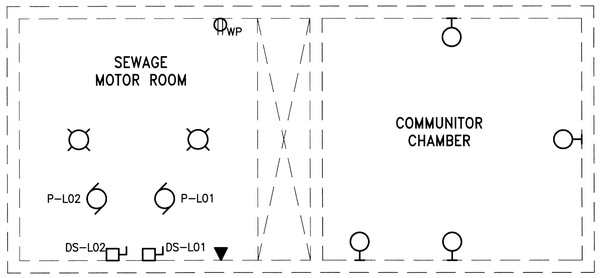

3 LIFT STATION LOWER LEVELS PLAN – EXISTING

500 0 500 1000 1500 2000

SCALE: 1:50mm

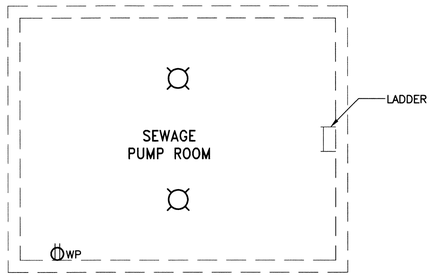

4 LOWER LIFT STATION PUMP ROOM PLAN – EXISTING

500 0 500 1000 1500 2000

SCALE: 1:50mm

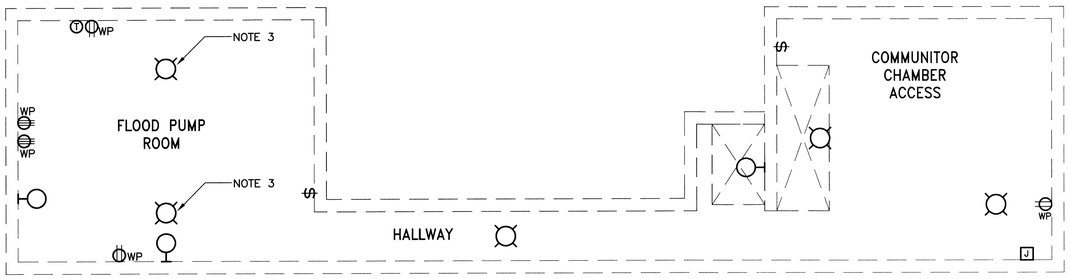

2 LOWER LEVELS PLAN – EXISTING

500 0 500 1000 1500 2000

SCALE: 1:50mm

NOTES:

1. LIMITED CLEARANCE BETWEEN EQUIPMENT.
2. RECEPTACLE ON ROOF OF DISCHARGE BLOCK.
3. LIGHT FIXTURE BELOW BEAM IN DRY WELL.

LEGEND:

- 240V RECEPTACLE
- DUPLEX RECEPTACLE
- TWIST-LOCK SINGLE RECEPTACLE
- SWITCH (X DENOTES ITEM(S) CONTROLLED)
- JUNCTION BOX
- 1ø MOTOR LOAD
- INCANDESCENT LIGHT (a DENOTES CONTROLLING CIRCUIT)
- INCANDESCENT LUMINAIRE (WALL MOUNTED)
- TELEPHONE

APEGM
Certificate of Authorization
KGS Group
No. 245

NO.	REVISIONS	DATE	BY
0	ISSUED FOR CONSTRUCTION	14/12/15	AP

FIELD BOOK #:

POSTED TO LBIS

KGS GROUP CONSULTING ENGINEERS

DESIGNED BY	DDW	CHECKED BY	
DRAWN BY	GCN	APPROVED BY	
HOR. SCALE	N.T.S.	RELEASED FOR CONSTRUCTION	
VERTICAL	N.T.S.		
DATE	2014 04 16	DATE	

ENGINEER'S SEAL

PROVINCE OF MANITOBA
LARRY PAWLIKEWICH
Member
23235
REGISTERED PROFESSIONAL ENGINEER

D-E02

Winnipeg

THE CITY OF WINNIPEG
WATER AND WASTE DEPARTMENT

FLOOD PUMPING STATION UPGRADES
DUMOULIN STATION
ELECTRICAL
POWER, SYSTEMS AND LIGHTING PLAN
EXISTING

SHEET 1 OF 1

CITY DRAWING NUMBER
1-0139F-E0003-001

FileName: P:\Projects\2013\13-0107-026\Dwg\Elec\13-0107-026-D-E02-E03.dwg – Tab: D-E02 Plotted By: dderoche 12/16/2014 [Tue 3:49pm]