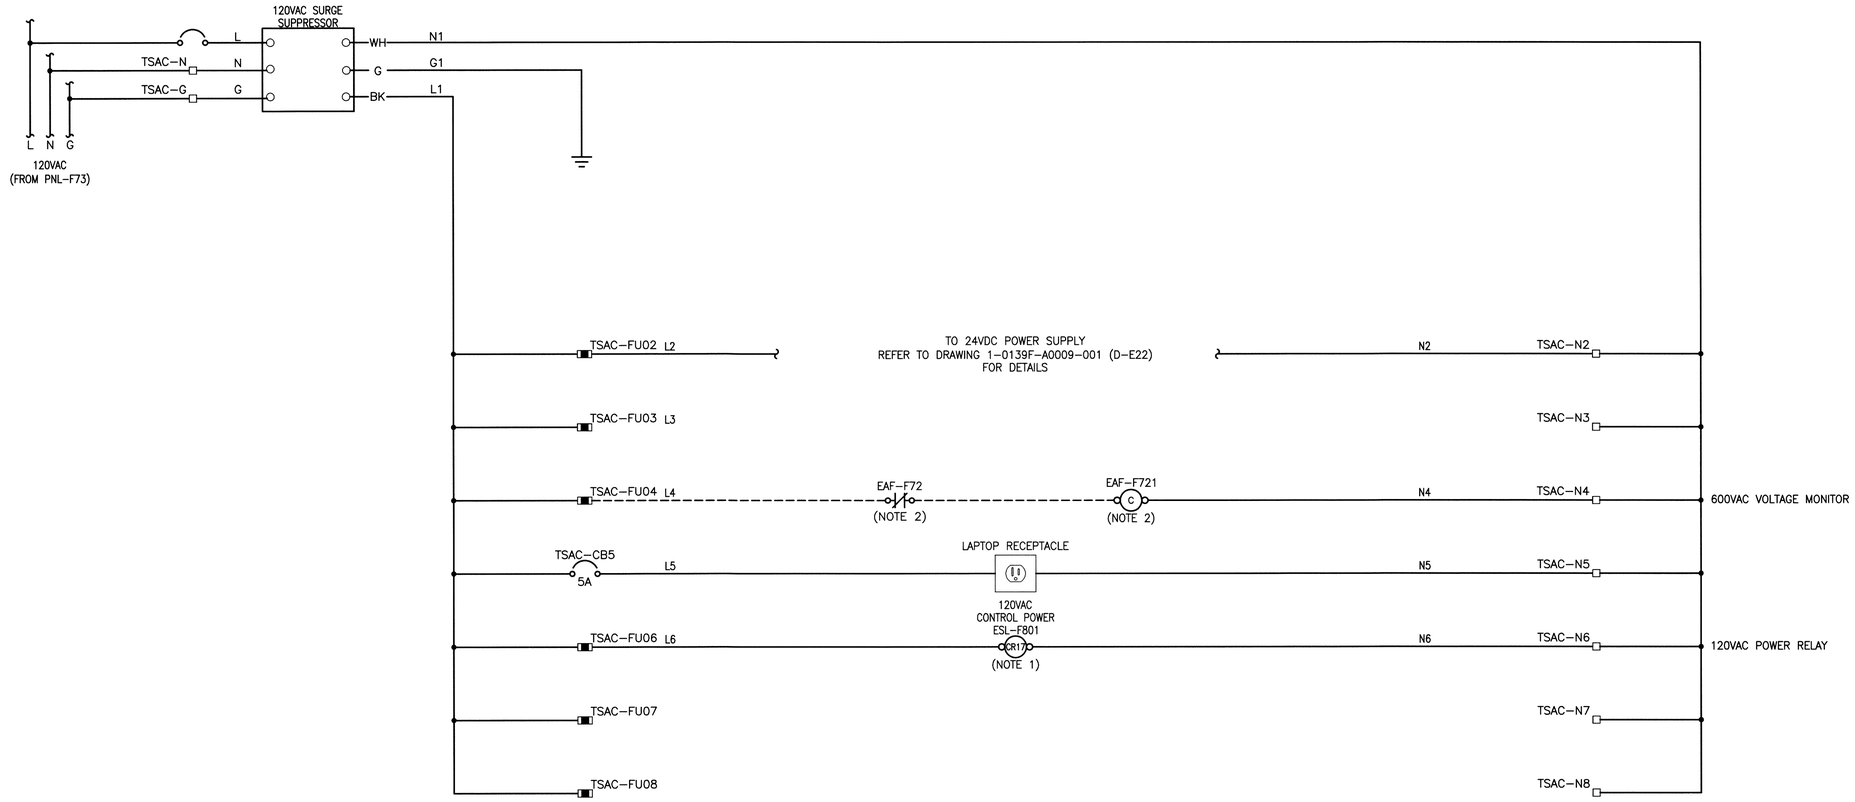

NOTES:

1. REFER TO DRAWING 1-0139F-A0013-001 (D-E27) FOR ADDITIONAL DETAILS.
2. REFER TO DRAWING 1-0139F-A0006-001 (D-E10) FOR ADDITIONAL DETAILS.

LEGEND:

————	PANEL WIRING
- - - - - -	FIELD WIRING
□	RTU TERMINAL
▣	FUSED TERMINAL

APEGM
Certificate of Authorization
KGS Group
No. 245

NO.	REVISIONS	DATE	BY
0	ISSUED FOR CONSTRUCTION	14/12/15	AP

FIELD BOOK #:
POSTED TO LBIS

KGS GROUP CONSULTING ENGINEERS

DESIGNED BY	DDW	CHECKED BY	
DRAWN BY	GCN	APPROVED BY	
HOR. SCALE	N.T.S.	RELEASED FOR CONSTRUCTION	
VERTICAL	N.T.S.		
DATE	2013 07 26	DATE	

ENGINEER'S SEAL
PROVINCE OF MANITOBA
J.A.R.B.A. PAWLIKEWICH
Member
13286
REGISTERED PROFESSIONAL ENGINEER

D-E20

Winnipeg
THE CITY OF WINNIPEG
WATER AND WASTE DEPARTMENT

FLOOD PUMPING STATION UPGRADES
DUMOULIN STATION
ELECTRICAL
RTU PANEL
120VAC POWER AND FUSE DISTRIBUTION

SHEET 1 OF 1
CITY DRAWING NUMBER
1-0139F-A0007-001

CW-9-M564-1

FileName: P:\Projects\2013\13-0107-026\Dwg\Elec\13-0107-026-D-E20.dwg — Tab: E20 Plotted By: DDeroche 12/15/2014 [Mon 1:07pm]