


NOTE: CHAINAGES SHOWN ARE ALONG N. PL OF WALLER AVE.

## WATER SERVICE INFORMATION

| ADDRESS | SIZE (mm) MATERIAL (STREET) | SIZE (mm) MATERIAL (PROP.) | SHORT & LONG MEASUREMENT | CORP. LOCATION | REMARKS |
|---|---|---|---|---|---|
| 68 IRENE ST | 150 | 150 | 32.8 EWL BLDG | OPP VALVE | – |
| COMMERCIAL | – | – | 45.7 EEL IRENE | | RECONNECT SERVICE |
| 1386 WALLER AVE | – | – | 13.0 EWL BLDG | – | – |
| COMMERCIAL | – | – | 102.8 EEL IRENE | | RECONNECT SERVICE |
| 1388 WALLER AVE | – | – | – | – | – |
| COMMERCIAL | – | – | – | | RECONNECT SERVICE |
| 1389 WALLER AVE | 25 | 25 | 2.22 EWL BLDG | 10.5 E OF S/C | – |
| COMMERCIAL | COPPER | COPPER | 155.8 EEL IRENE | | RECONNECT SERVICE |
| 1395 WALLER AVE | 25 | 25 | 3.81 EWL BLDG | OPP S/C | – |
| COMMERCIAL | COPPER | COPPER | 96.3 EEL IRENE | | RECONNECT SERVICE |
| 1477 WALLER AVE | 25 | 25 | 5.57 EWL BLDG | 1.6 W OF S/C | – |
| COMMERCIAL | COPPER | COPPER | 79.0 EEL IRENE | | RECCONECT SERVICE |
| 1495 WALLER AVE | – | – | 10.6 NSL BLDG | OPP S/C | SERV. OFF IRENE |
| COMMERCIAL | – | – | | | – |

* SERVICES TO BE RENEWED TO PL. ALL OTHERS TO BE RECONNECTED

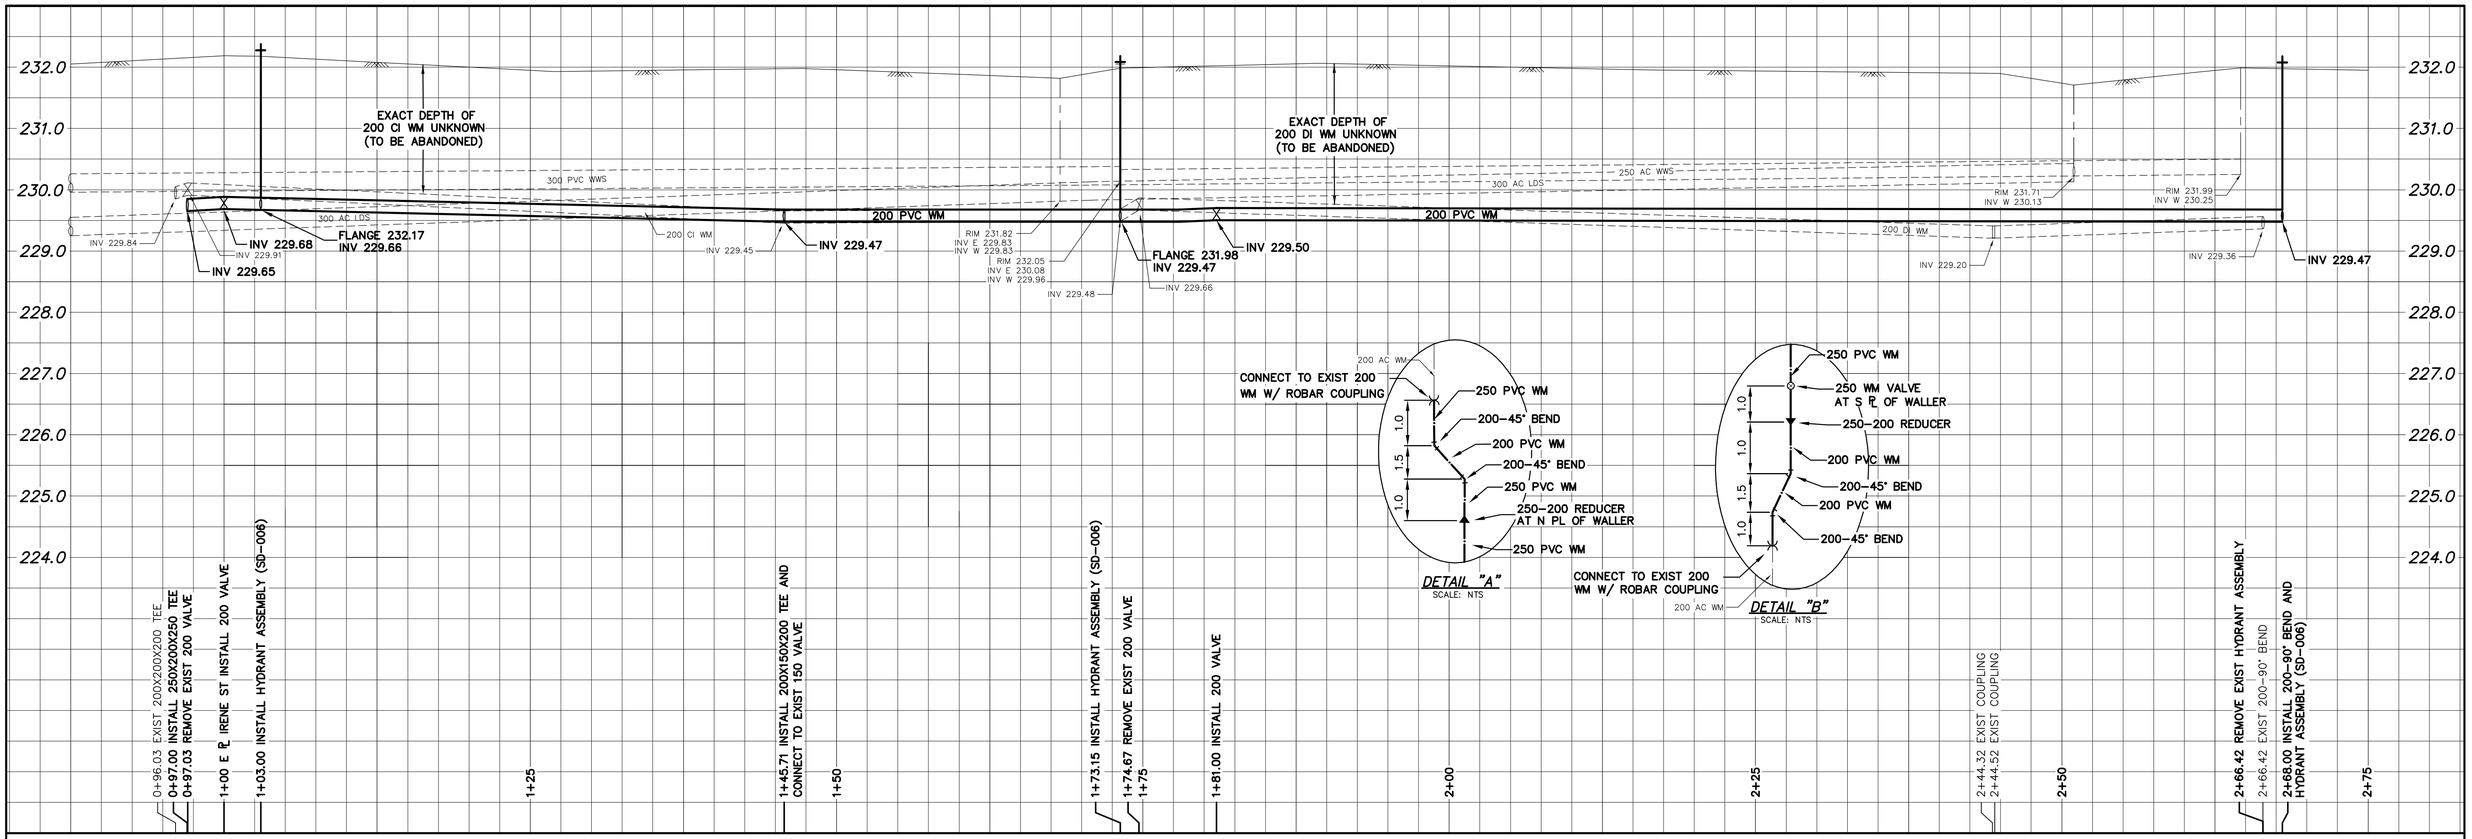


VALVES TO BE COUNTER-CLOCKWISE TO CLOSE (RED OPERATING NUT)

METRIC
WHOLE NUMBERS INDICATE MILLIMETRES
DECIMALIZED NUMBERS INDICATE METRES

0.0 5.0 10.0 15.0 20.0 25.0

## WARNING

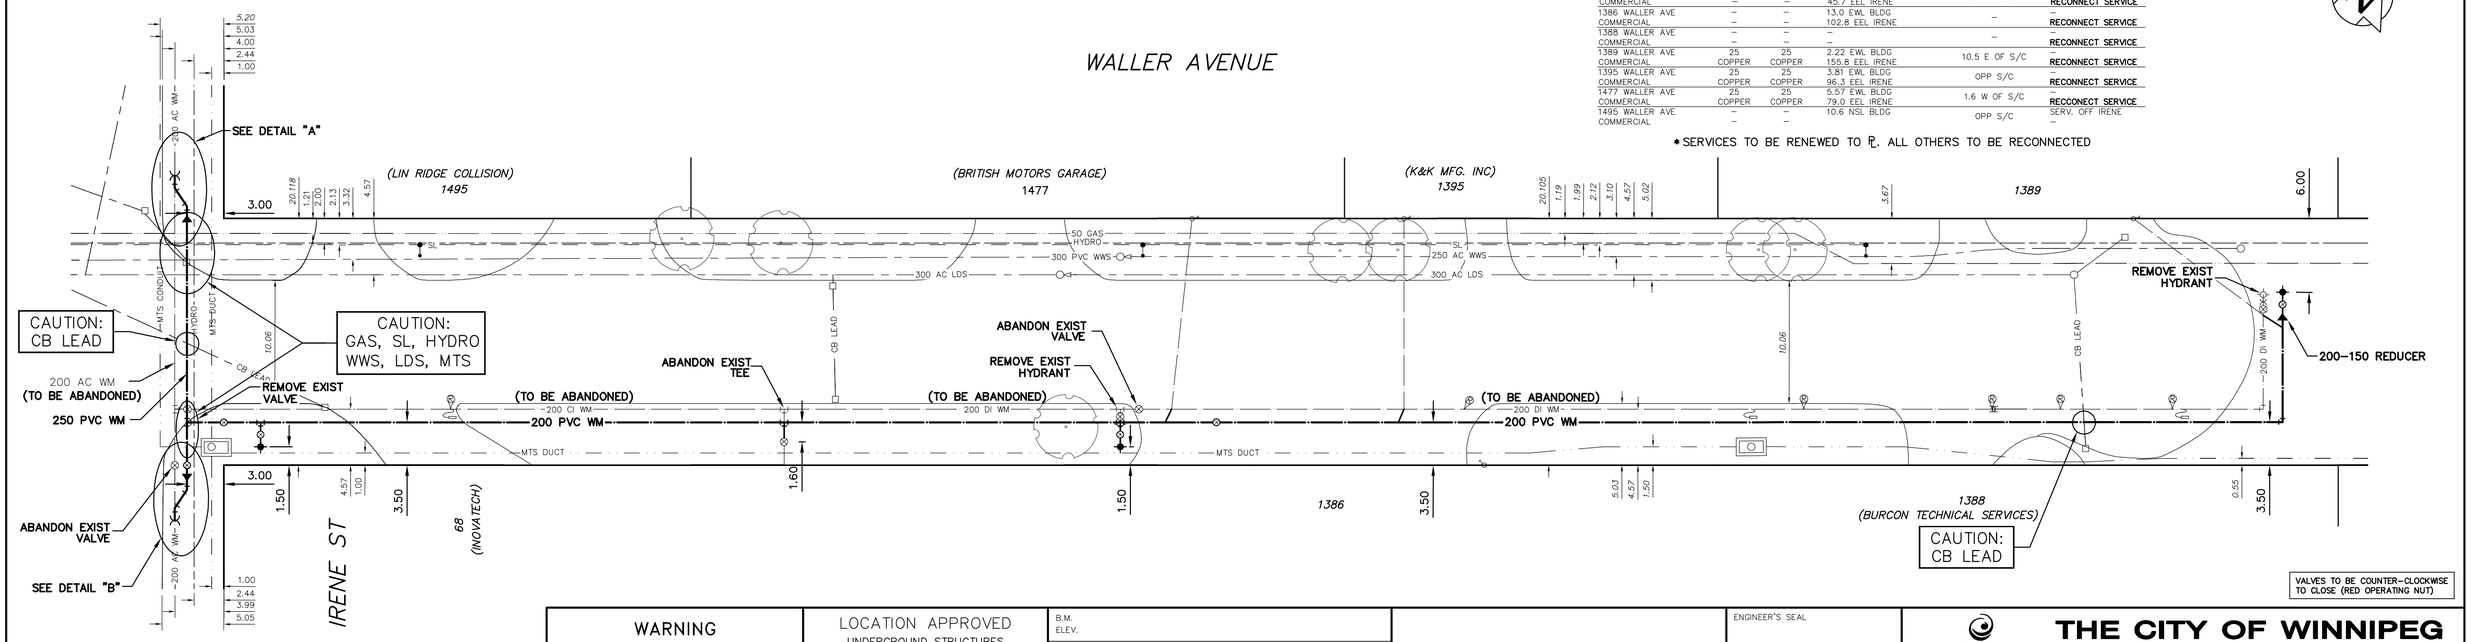IF POWER EQUIPMENT OR EXPLOSIVES ARE TO BE USED FOR EXCAVATION ON THIS PROJECT THE CONTRACTOR MUST:

1) NOTIFY THE GAS COMPANY OF THE PROPOSED LOCATION OF EXCAVATION.

2) TAKE PRECAUTION TO AVOID DAMAGE TO GAS COMPANY INSTALLATIONS.

SEE PROVINCIAL REGULATION 210/72 FOR DETAILS

LOCATION APPROVED
UNDERGROUND STRUCTURES

SUPV. U/G STRUCTURES COMMITTEE — DATE

NOTE:
LOCATION OF UNDERGROUND STRUCTURES AS SHOWN ARE BASED ON THE BEST INFORMATION AVAILABLE BUT NO GUARANTEE IS GIVEN THAT ALL EXISTING UTILITIES ARE SHOWN OR THAT THE GIVEN LOCATIONS ARE EXACT. CONFIRMATION OF EXISTENCE AND EXACT LOCATION OF ALL SERVICES MUST BE OBTAINED FROM THE INDIVIDUAL UTILITIES BEFORE PROCEEDING WITH CONSTRUCTION.

B.M.
ELEV.

CONSTRUCTION COMPLETION DATE: YYYY MM DD

| NO. | REVISIONS | DATE | BY |
|---|---|---|---|

| | | | |
|---|---|---|---|
| DESIGNED BY | TS | CHECKED BY | SC |
| DRAWN BY | CJH/MA | APPROVED BY | KZ |
| SCALE: HORIZONTAL | 1:250 | RELEASED FOR CONSTRUCTION | |
| VERTICAL | 1:50 | | |
| DATE | 2014 02 28 | DATE | |

PLOT DATE: 2014 02 28

ENGINEER'S SEAL
ORIGINAL SIGNED BY S.R.J. COURNOYER 14-02-28

CONSULTANT DRAWING NUMBER
–

BID OPPORTUNITY: 195-2014
CONTRACT NUMBER: 8

FILE PATH: R:\DRAWINGS\WATER\RENEWAL\2014_RENEWALS\CONTRACT 8\
FILE NAME: WALLER.dwg

Winnipeg

# THE CITY OF WINNIPEG

WATER AND WASTE DEPARTMENT
ENGINEERING DIVISION

2014 WATER RENEWALS

## WALLER AVENUE

IRENE STREET TO
175 E OF IRENE STREET

SHEET 11 OF 11

CITY DRAWING NUMBER
D-13464