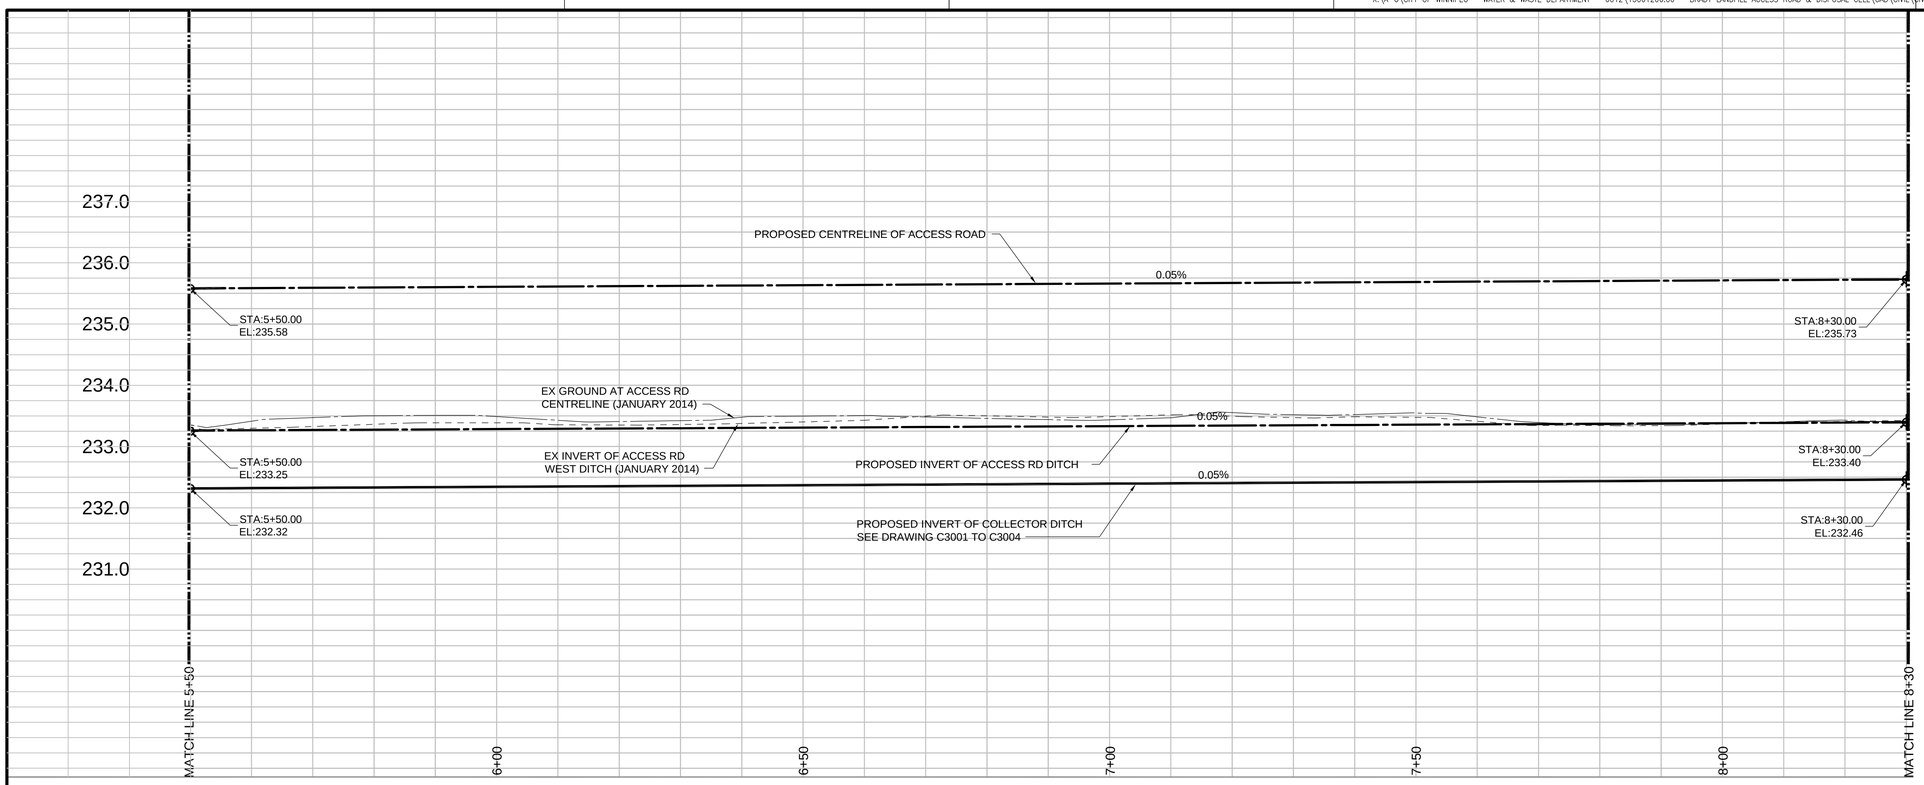

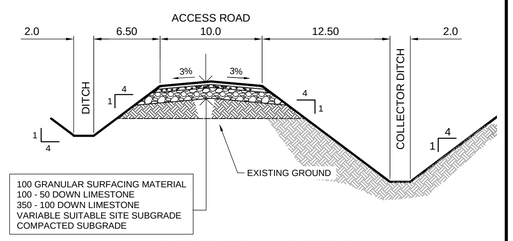

ACCESS ROAD SECTION (STA 1+50 TO STA 9+70)

1 / - | -

HOR 1:300, VER 1:100

NOTE:
DITCH AND SLOPE ELEVATIONS SHOWN ARE FINAL ELEVATIONS THAT INCLUDE ADDITION OF 50mm OF SOIL AMENDED MATERIAL.

NOTE:
DITCHES HAVE BEEN ROUGH GRADED BY OTHERS. CONTRACTOR TO FINISH GRADE DITCHES TO DESIGN ELEVATIONS.

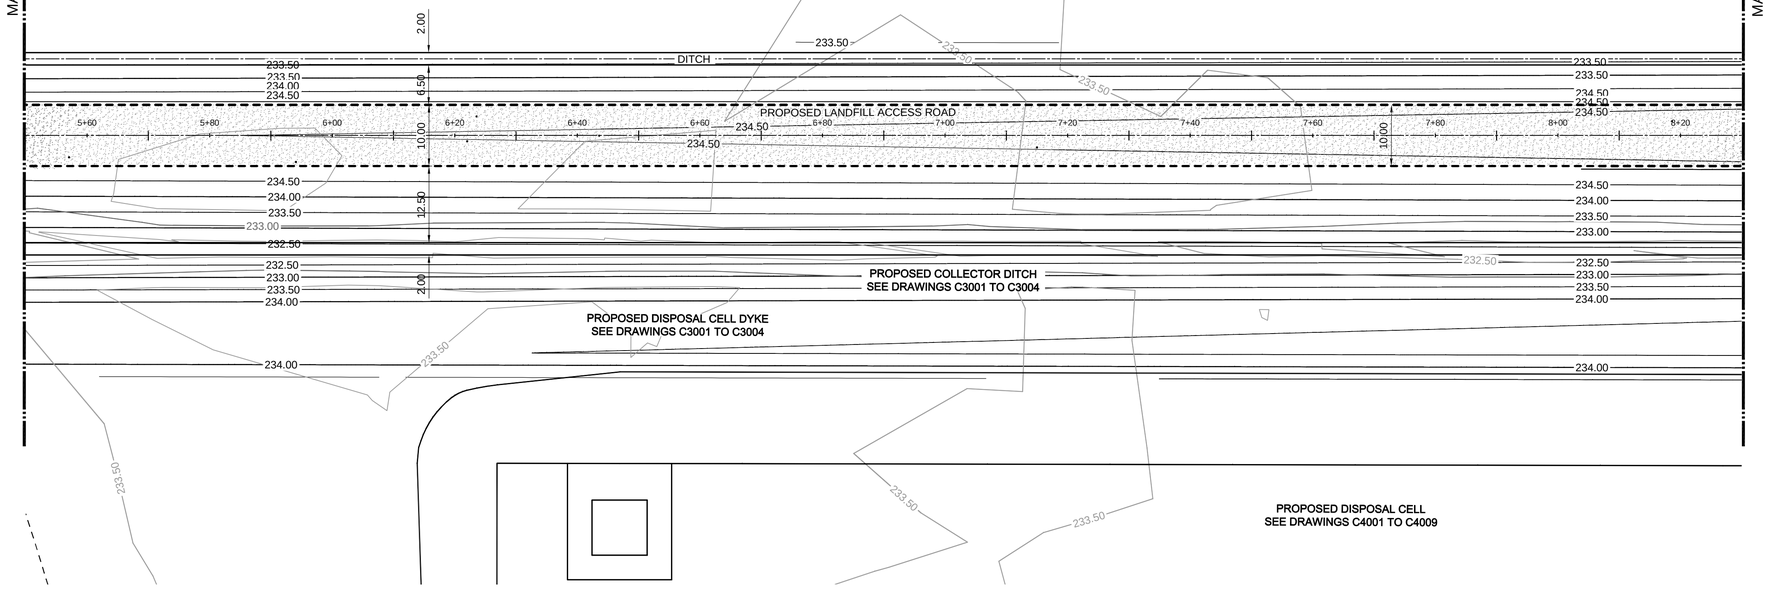

BID OPPORTUNITY 259-2014

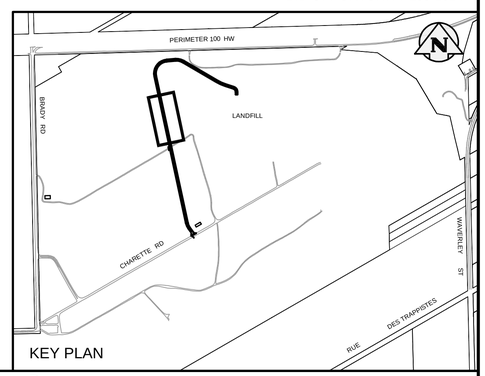

EXISTING	LEGEND-PLAN	PROPOSED	EXISTING	LEGEND-PLAN	PROPOSED	EXISTING	LEGEND-PLAN	PROPOSED
						236.50	CONTOURS	234.000
							DITCH	
							GRANULAR SURFACE	
							EDGE OF GRAVEL ROAD	

APEGM
Certificate of Authorization
TETRA TECH WEI Inc.
No. 5313 Date: April 30, 2014

NO.	REVISIONS	DATE	BY
00	ISSUED FOR TENDER	14.03.26	GC

B.M. ELEV.

TETRA TECH

DESIGNED BY	SV	CHECKED BY	GS, GC
DRAWN BY	GMD	APPROVED BY	BLM
HOR. SCALE:	1 : 500	RELEASED FOR CONSTRUCTION	
VERTICAL:	1 : 50		
DATE	13.11.25	DATE	

PROVINCE OF MANITOBA
G.A. CHURCHILL
Member
25653
REGISTERED PROFESSIONAL ENGINEER

CONSULTANT DRAWING NO.
13001200600-DWG-C0004

Winnipeg

THE CITY OF WINNIPEG
WATER AND WASTE DEPARTMENT

BRADY ROAD LANDFILL ACCESS ROAD AND DISPOSAL CELL

NEW PERIMETER LANDFILL ROAD
STATION 5+50 TO STATION 8+30

CITY DRAWING NUMBER
SWD-D-431

SHEET 4 OF 20

C2003