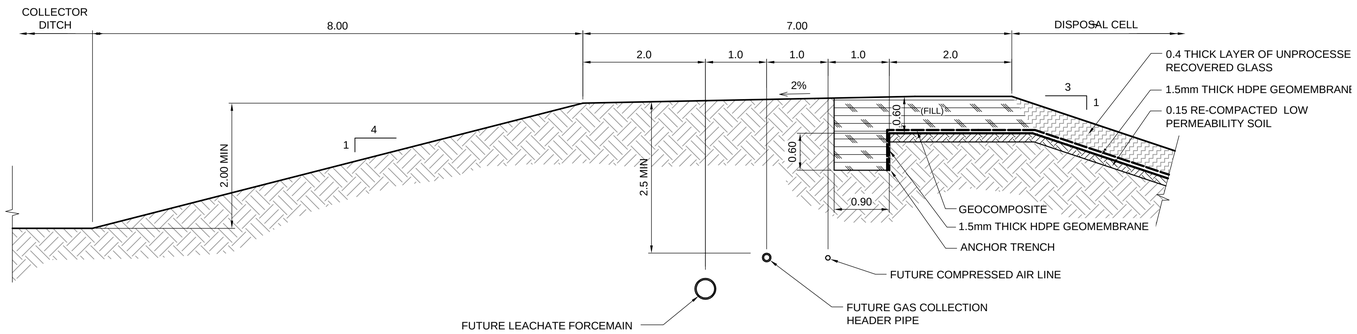

1 - - DISPOSAL CELL NORTH/WEST DYKE SECTION (TYPICAL)

1 : 50

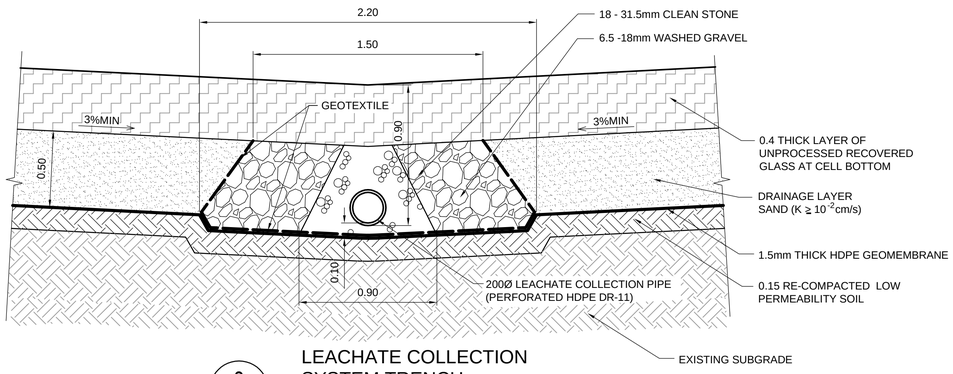

2 - - LEACHATE COLLECTION SYSTEM TRENCH

1 : 20

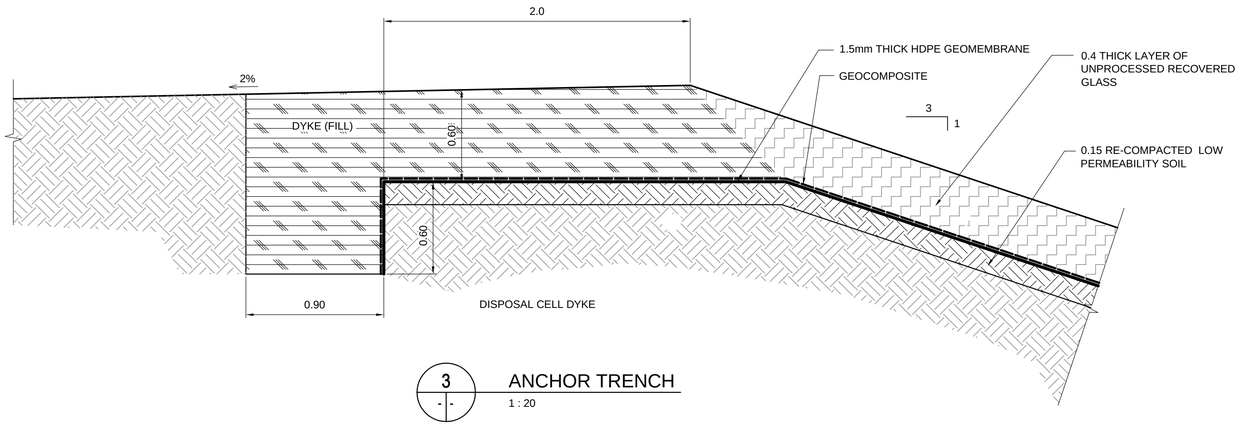

3 - - ANCHOR TRENCH

1 : 20

NOTE:
HOLES TO BE ALIGNED BEFORE MERGING PIPES.

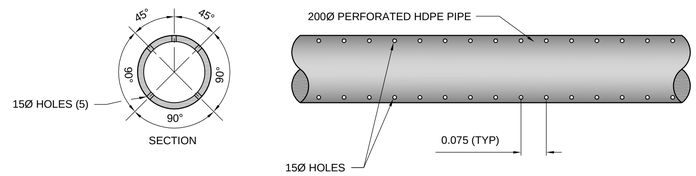

4 - - 200Ø LEACHATE COLLECTION PIPE (PERFORATED)

1 : 10

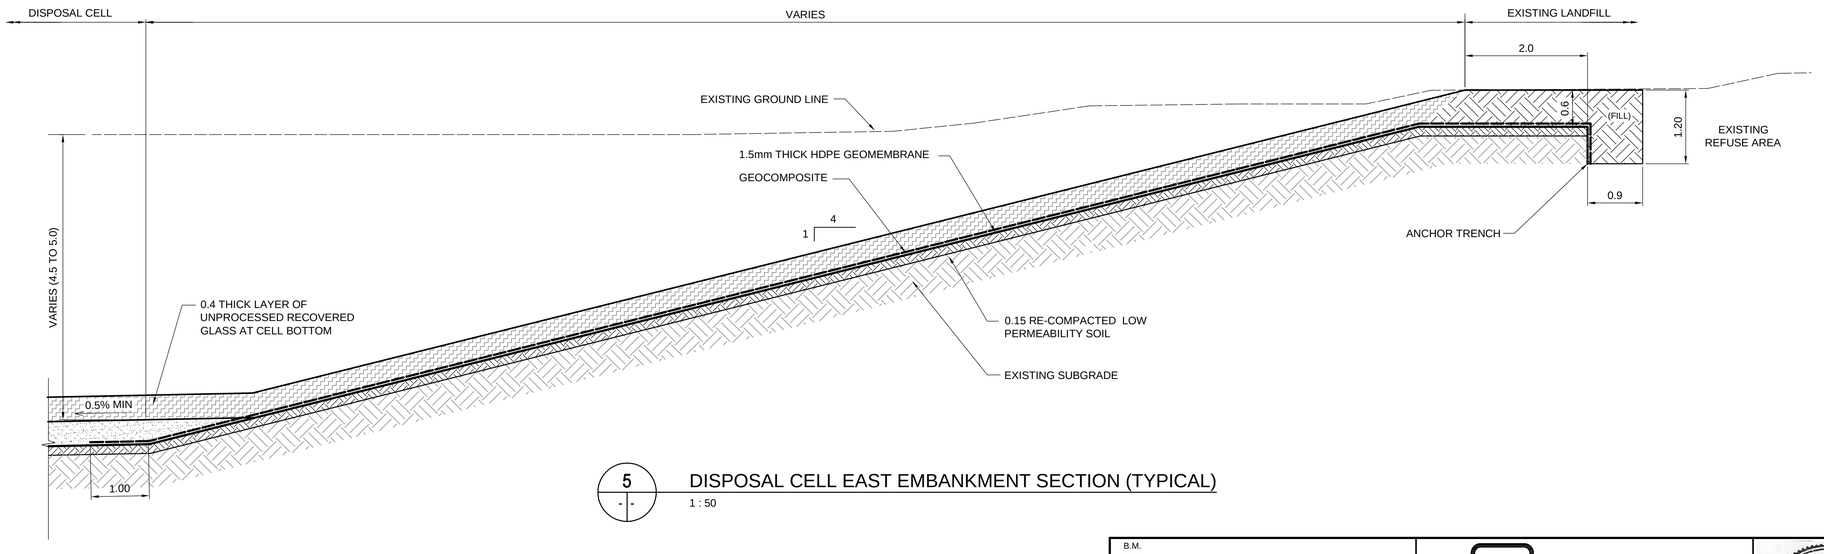

5 - - DISPOSAL CELL EAST EMBANKMENT SECTION (TYPICAL)

1 : 50

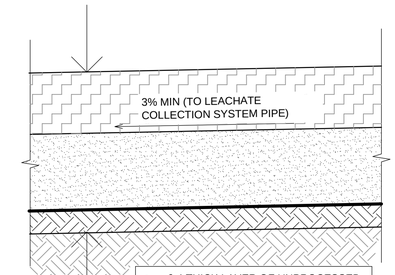

6 - - TYPICAL DISPOSAL CELL BASE SECTION

1 : 20

BID OPPORTUNITY 259-2014

APEGM Certificate of Authorization
TETRA TECH WEI Inc.
No. 5313 Date: April 30, 2014

NO.	REVISIONS	DATE	BY
00	ISSUED FOR TENDER	14.03.26	JM

B.M. ELEV.

TETRA TECH

DESIGNED BY	JM	CHECKED BY	GS
DRAWN BY	GMD	APPROVED BY	BLM
HOR. SCALE:	AS NOTED	RELEASED FOR CONSTRUCTION	
VERTICAL:			
DATE	14.01.08	DATE	

PROVINCE OF MANITOBA J.H.J. MULLER Member 36596 REGISTERED PROFESSIONAL ENGINEER

CONSULTANT DRAWING NO. 13001200600-DWG-C0013

Winnipeg

THE CITY OF WINNIPEG
WATER AND WASTE DEPARTMENT

BRADY ROAD LANDFILL ACCESS ROAD AND DISPOSAL CELL

DISPOSAL CELL DETAILS

CITY DRAWING NUMBER SWD-D-440

SHEET 13 OF 20

C4002