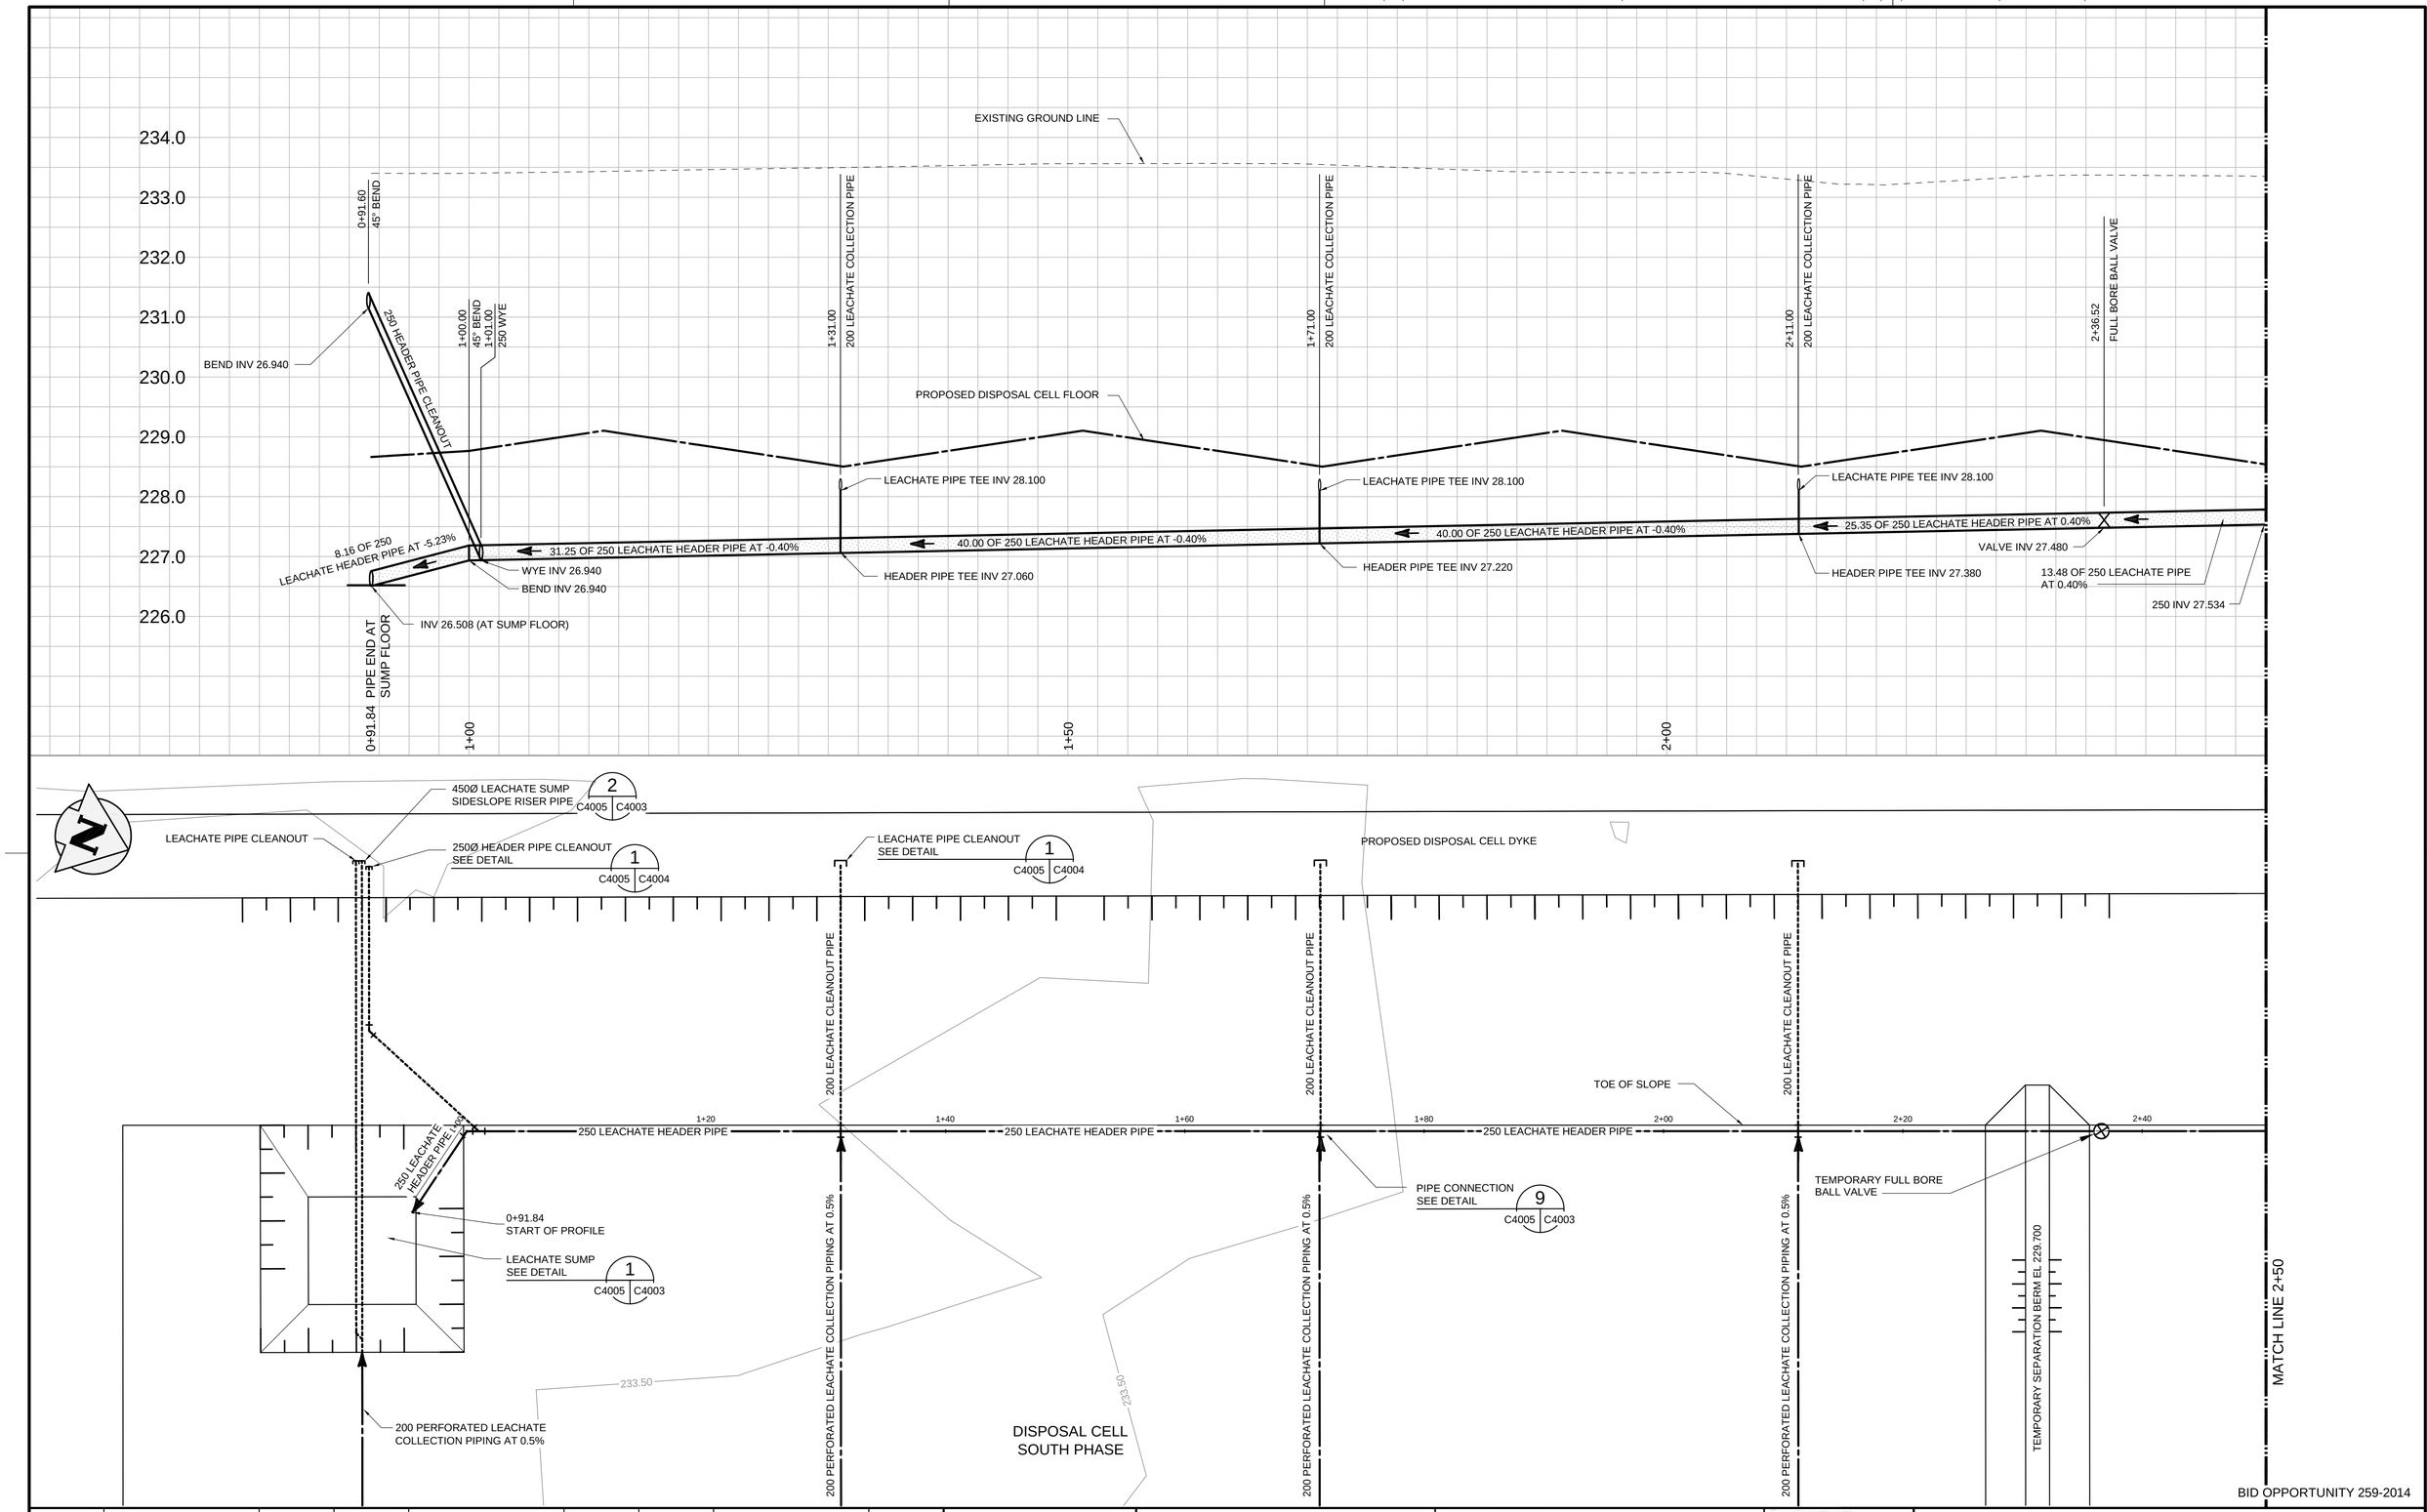

BID OPPORTUNITY 259-2014

EXISTING	LEGEND	PROPOSED	EXISTING	LEGEND	PROPOSED	EXISTING	LEGEND	PROPOSED
							LEACHATE CLEANOUT PIPE	
							LEACHATE PIPE	
							VALVE	⊗

APEGM
Certificate of Authorization
TETRA TECH WEI Inc.
No. 5313 Date: April 30, 2014

B.M.
ELEV.

NO.	REVISIONS	DATE	BY
00	ISSUED FOR TENDER	14.03.26	JM

TETRA TECH

DESIGNED BY	JM	CHECKED BY	GS
DRAWN BY	GMD	APPROVED BY	BLM
HOR. SCALE:	1 : 250	RELEASED FOR CONSTRUCTION	
VERTICAL:	1 : 50		
DATE	14.01.24	DATE	

PROVINCE OF MANITOBA
J.H.J. MULLER
Member 36596
REGISTERED PROFESSIONAL ENGINEER

CONSULTANT DRAWING NO.
13001200600-DWG-C0016

Winnipeg

THE CITY OF WINNIPEG
WATER AND WASTE DEPARTMENT

BRADY ROAD LANDFILL ACCESS ROAD AND DISPOSAL CELL

LEACHATE COLLECTION SYSTEM
HEADER PIPE PLAN/PROFILE

CITY DRAWING NUMBER
SWD-D-443

SHEET 16 OF 20

C4005