


C
C4002 | C4008

## DISPOSAL CELL CROSS SECTION

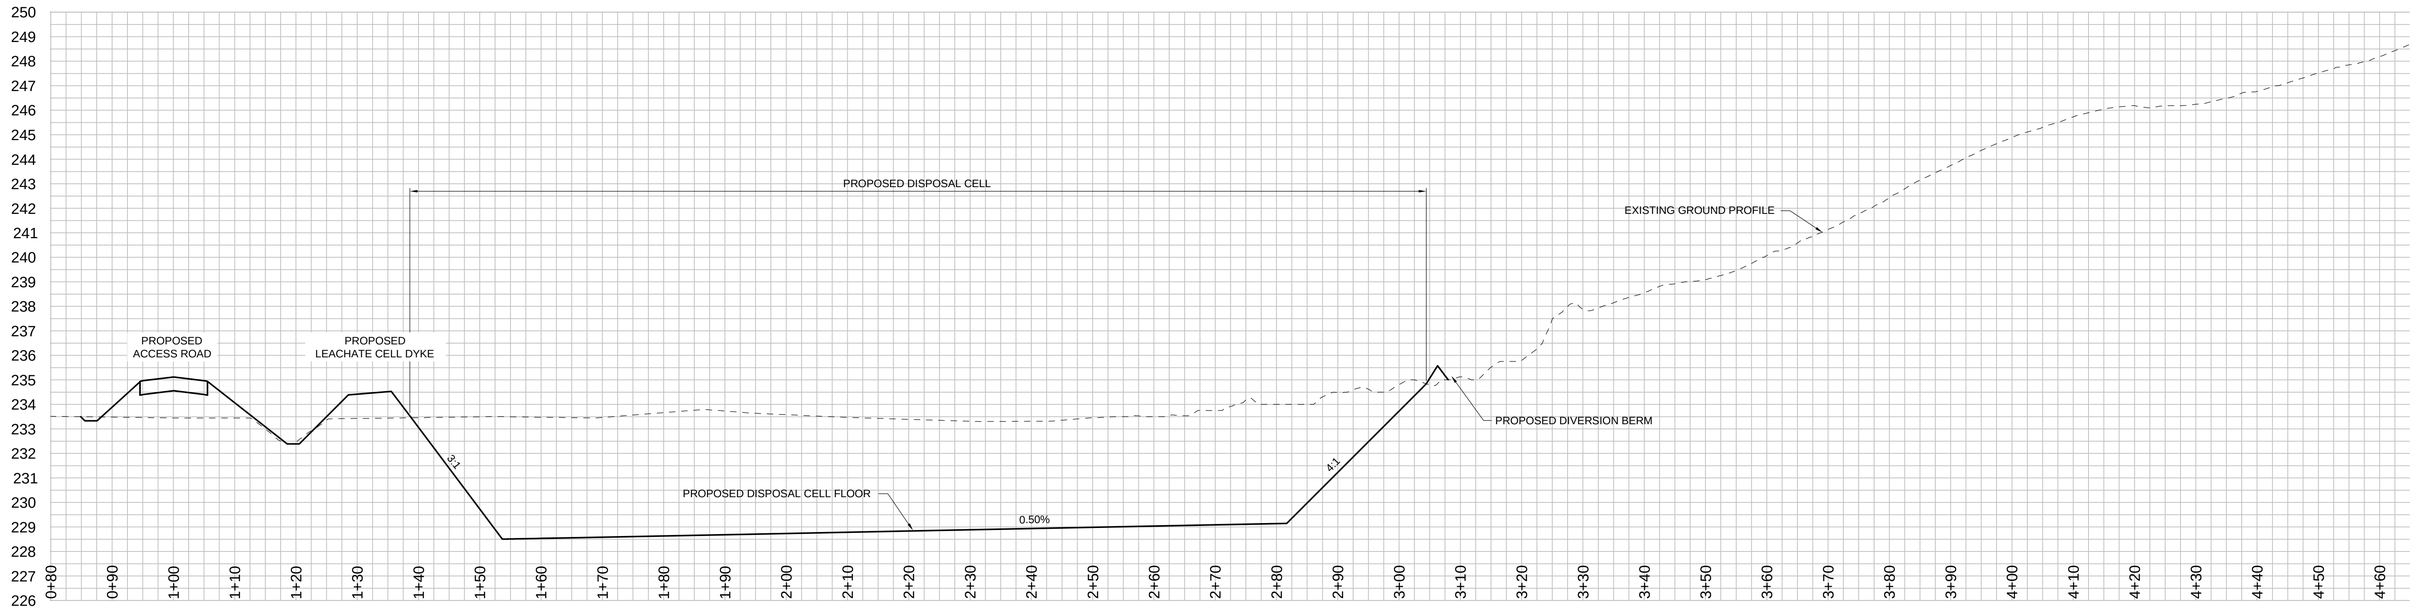


D
C4002 | C4008

## DISPOSAL CELL CROSS SECTION

BID OPPORTUNITY 259-2014

APEGM
Certificate of Authorization
TETRA TECH WEI Inc.
No. 5313 Date: April 30, 2014

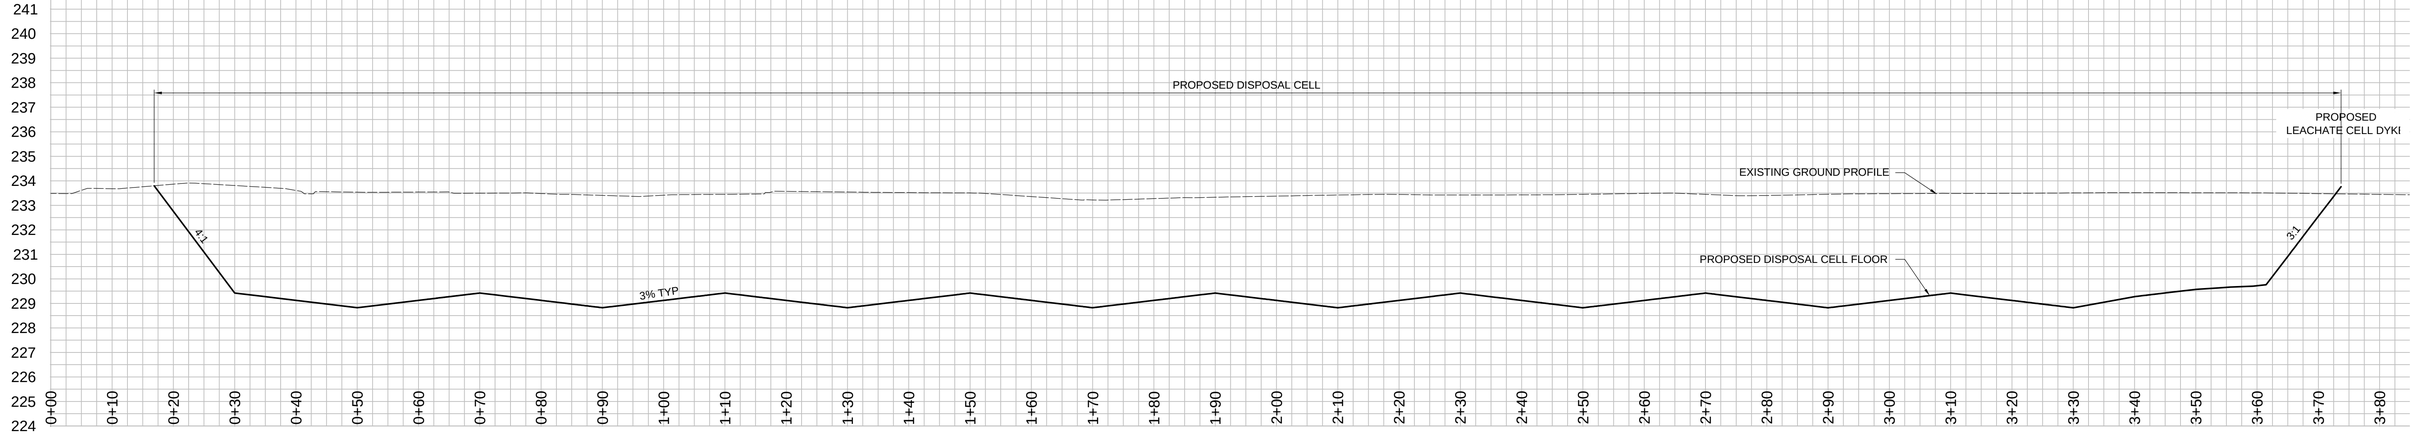B.M. ELEV.

| NO. | REVISIONS | DATE | BY |
|---|---|---|---|
| 00 | ISSUED FOR TENDER | 14.03.26 | JM |

TETRA TECH

| | | | |
|---|---|---|---|
| DESIGNED BY | JM | CHECKED BY | GS |
| DRAWN BY | GMD | APPROVED BY | BLM |
| HOR. SCALE: | 1 : 500 | RELEASED FOR CONSTRUCTION | |
| VERTICAL: | 1 : 125 | | |
| DATE | 14.02.19 | DATE | |

PROVINCE OF MANITOBA
J.H.J. MULLER
Member
36596
REGISTERED PROFESSIONAL ENGINEER

CONSULTANT DRAWING NO.
1300120600-DWG-C0019

Winnipeg

# THE CITY OF WINNIPEG
WATER AND WASTE DEPARTMENT

BRADY ROAD LANDFILL ACCESS ROAD AND DISPOSAL CELL

DISPOSAL CELL CROSS SECTIONS

CITY DRAWING NUMBER
SWD-D-446

SHEET 19 OF 20

C4008