DATE: 2014.02.13 FILE NAME: 20120095\0.dwg

PROJECT No: 2012-095 SHEET TITLE: SITE PLAN

ADDRESS: 1701 WYPER ROAD

NOTES:

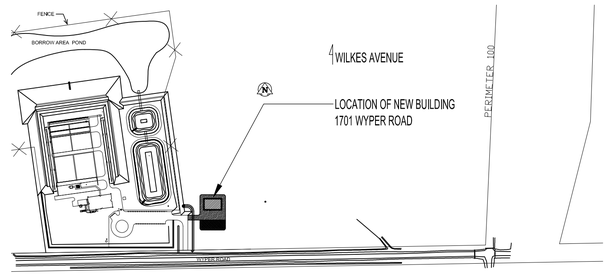


NORTH KEY PLAN
SCALE N.T.S.

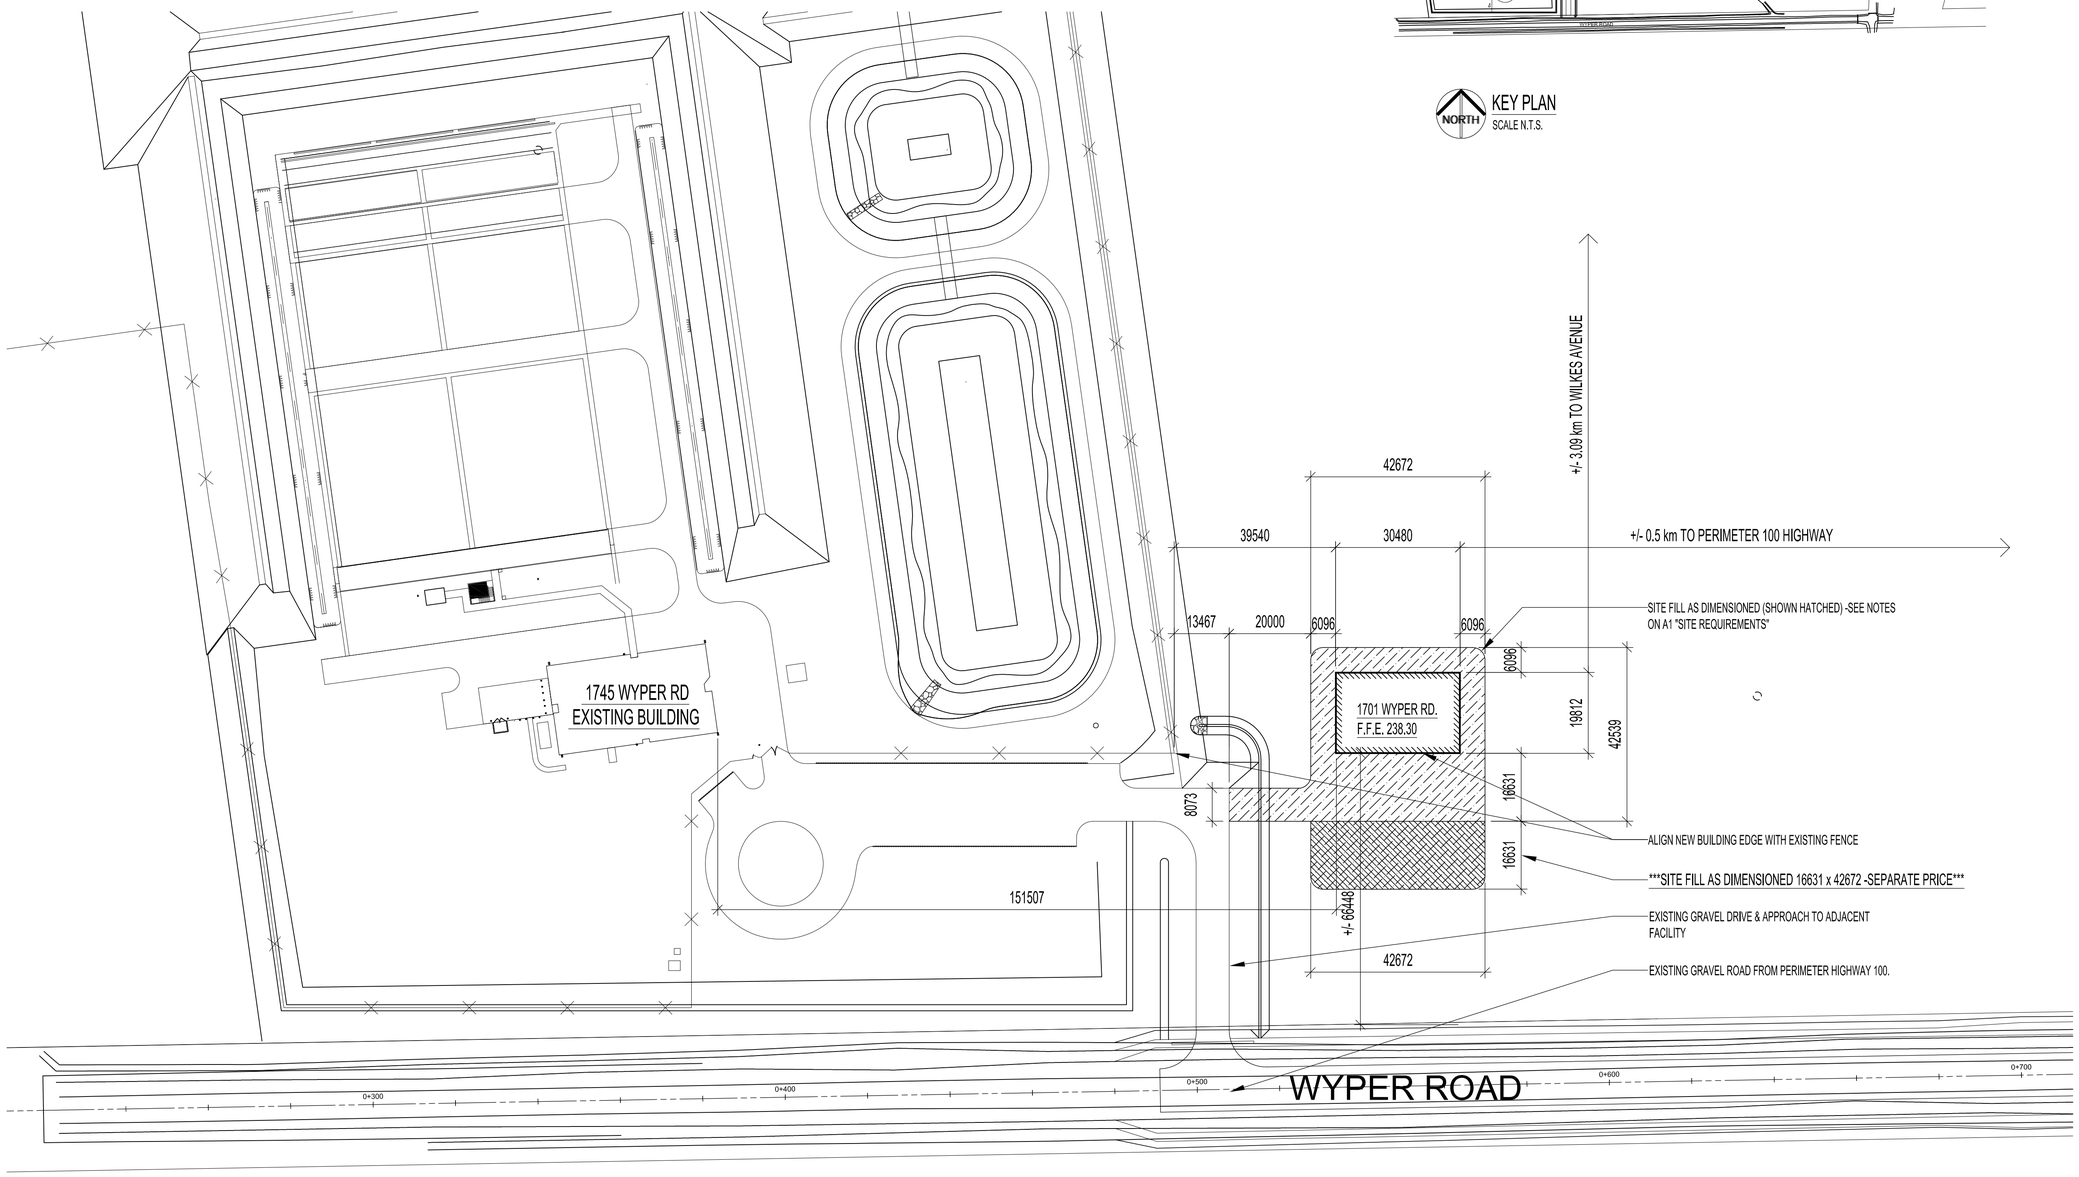


NORTH BUILDING LOCATION PLAN
SCALE 1:750

| No. | REVISION/DESCRIPTION | BY | DATE |
|---|---|---|---|

SEAL

| DRAWN | CHECKED | DESIGNED | APPROVED |
|---|---|---|---|
| MMK | | | |
| DATE 2014.02.19 | USER APPROVAL | | |

Winnipeg

THE CITY OF WINNIPEG
PLANNING, PROPERTY AND DEVELOPMENT DEPARTMENT
MUNICIPAL ACCOMMODATIONS DIVISION
3–65 GARRY STREET, R3C 4K4

PROJECT
CITY OF WINNIPEG
WYPER RD. STORAGE FACILITY

1701 WYPER ROAD

SHEET TITLE
SITE PLAN,
BUILDING LOCATION

| SCALE | PROJECT No: | SHEET No: |
|---|---|---|
| AS SHOWN | 2012-095 | C1 |

DRAWING SHEET SIZE: A1 (841mm x 594mm) PLOT 1:1