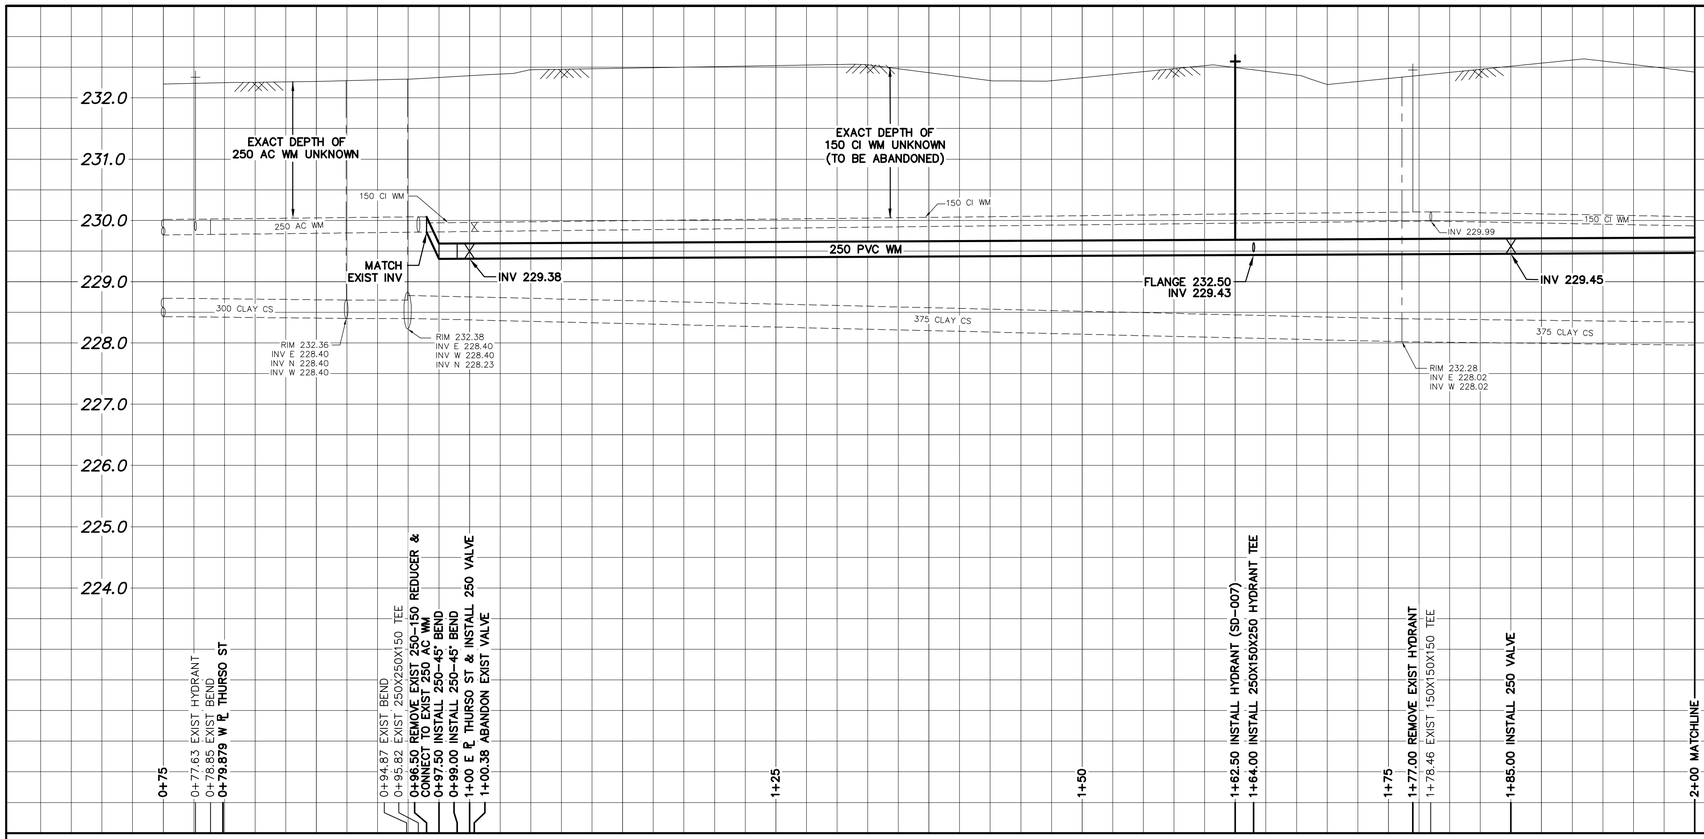

NOTE: CHAINAGES SHOWN ARE ALONG S. ℄ OF CORYDON AVE.

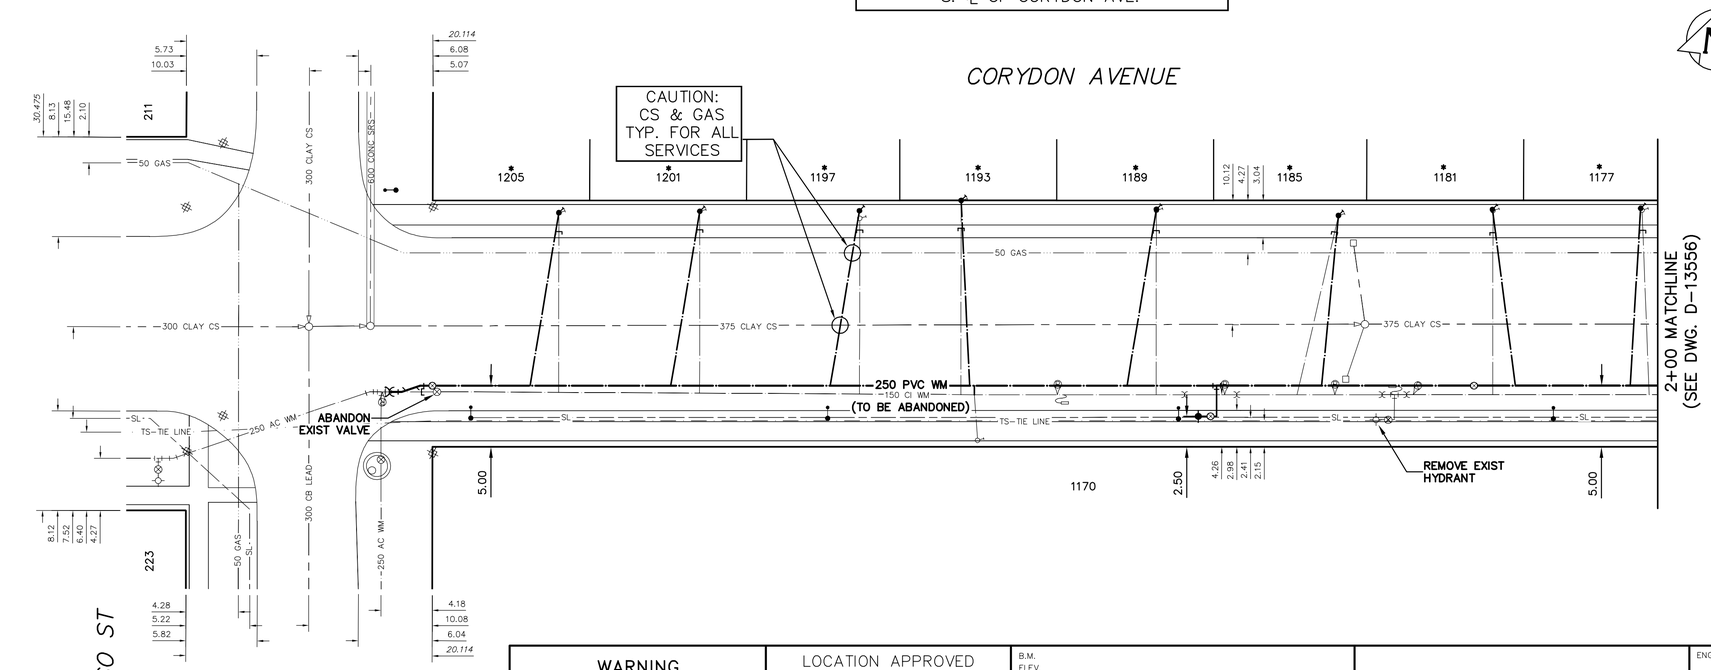

WATER SERVICE INFORMATION

ADDRESS	SIZE (mm) MATERIAL (STREET)	SIZE (mm) MATERIAL (PROP.)	SHORT & LONG MEASUREMENT	CORP. LOCATION	REMARKS
1170 CORYDON AVE COMMERCIAL	25 COPPER	25 COPPER	16.70 WEL BLDG 39.77 WWL ROCKWOOD	1.0 E OF S/C	– RECONNECT SERVICE
1170 CORYDON AVE COMMERCIAL	50 COPPER	50 COPPER	31.50 WWL BLDG 44.47 EEL THURSO	0.3 W OF S/C	– RECONNECT SERVICE
* 1177 CORYDON AVE RESIDENTIAL	20 LEAD	20 COPPER	1.68 WEL HSE 98.45 EEL THURSO	0.6 E OF S/C	RENEW SERVICE TO ℄ –
* 1181 CORYDON AVE RESIDENTIAL	20 LEAD	20 COPPER	0.76 WEL HSE 86.44 EEL THURSO	OPP S/C	RENEW SERVICE TO ℄ –
* 1185 CORYDON AVE RESIDENTIAL	20 LEAD	20 COPPER	0.20 WEL HSE 73.91 EEL THURSO	3.4 W OF S/C	RENEW SERVICE TO ℄ –
* 1189 CORYDON AVE RESIDENTIAL	20 LEAD	20 COPPER	3.06 WEL HSE 59.08 EEL THURSO	OPP S/C	RENEW SERVICE TO ℄ –
* 1193 CORYDON AVE RESIDENTIAL	20 LEAD	20 COPPER	3.13 EWL HSE 43.19 EEL THURSO	OPP S/C	RENEW SERVICE TO ℄ –
* 1197 CORYDON AVE RESIDENTIAL	20 LEAD	20 COPPER	OPP EL HSE 34.87 EEL THURSO	OPP S/C	RENEW SERVICE TO ℄ –
* 1201 CORYDON AVE RESIDENTIAL	20 LEAD	20 COPPER	2.38 WEL HSE 21.71 EEL THURSO	OPP S/C	RENEW SERVICE TO ℄ –
* 1205 CORYDON AVE RESIDENTIAL	20 LEAD	20 COPPER	1.05 WEL HSE 10.24 EEL THURSO	OPP S/C	RENEW SERVICE TO ℄ –

* SERVICES TO BE RENEWED TO ℄. ALL OTHERS TO BE RECONNECTED

VALVES TO BE COUNTER-CLOCKWISE TO CLOSE (RED OPERATING NUT)

METRIC

WHOLE NUMBERS INDICATE MILLIMETRES
DECIMALIZED NUMBERS INDICATE METRES

0.0 5.0 10.0 15.0 20.0 25.0

WARNING

IF POWER EQUIPMENT OR EXPLOSIVES ARE TO BE USED FOR EXCAVATION ON THIS PROJECT THE CONTRACTOR MUST:

1) NOTIFY THE GAS COMPANY OF THE PROPOSED LOCATION OF EXCAVATION.

2) TAKE PRECAUTION TO AVOID DAMAGE TO GAS COMPANY INSTALLATIONS.

SEE PROVINCIAL REGULATION 210/72 FOR DETAILS

LOCATION APPROVED

UNDERGROUND STRUCTURES

SUPV. U/G STRUCTURES COMMITTEE — DATE

NOTE:

LOCATION OF UNDERGROUND STRUCTURES AS SHOWN ARE BASED ON THE BEST INFORMATION AVAILABLE BUT NO GUARANTEE IS GIVEN THAT ALL EXISTING UTILITIES ARE SHOWN OR THAT THE GIVEN LOCATIONS ARE EXACT. CONFIRMATION OF EXISTENCE AND EXACT LOCATION OF ALL SERVICES MUST BE OBTAINED FROM THE INDIVIDUAL UTILITIES BEFORE PROCEEDING WITH CONSTRUCTION.

B.M.
ELEV.

CONSTRUCTION COMPLETION DATE: YYYY MM DD

NO.	REVISIONS	DATE	BY

DESIGNED BY	TS	CHECKED BY	SC
DRAWN BY	CJH/MA	APPROVED BY	KZ
SCALE: HORIZONTAL	1:250	RELEASED FOR CONSTRUCTION	
VERTICAL	1:50		
DATE	2014 04 10	DATE	

PLOT DATE: 2014 04 10

ENGINEER'S SEAL

ORIGINAL SIGNED BY S.R.J. COURNOYER 14-04-10

CONSULTANT DRAWING NUMBER

–

BID OPPORTUNITY: 325-2014
CONTRACT NUMBER: 7

FILE PATH: R:\DRAWINGS\WATER\RENEWAL\2014_RENEWALS\CONTRACT 7\
FILE NAME: corydon.dwg

Winnipeg

THE CITY OF WINNIPEG

WATER AND WASTE DEPARTMENT
ENGINEERING DIVISION

2014 WATER RENEWALS

SHEET 2 OF 15

CITY DRAWING NUMBER

D-13555

CORYDON AVENUE

THURSO STREET TO
100 E OF THURSO STREET