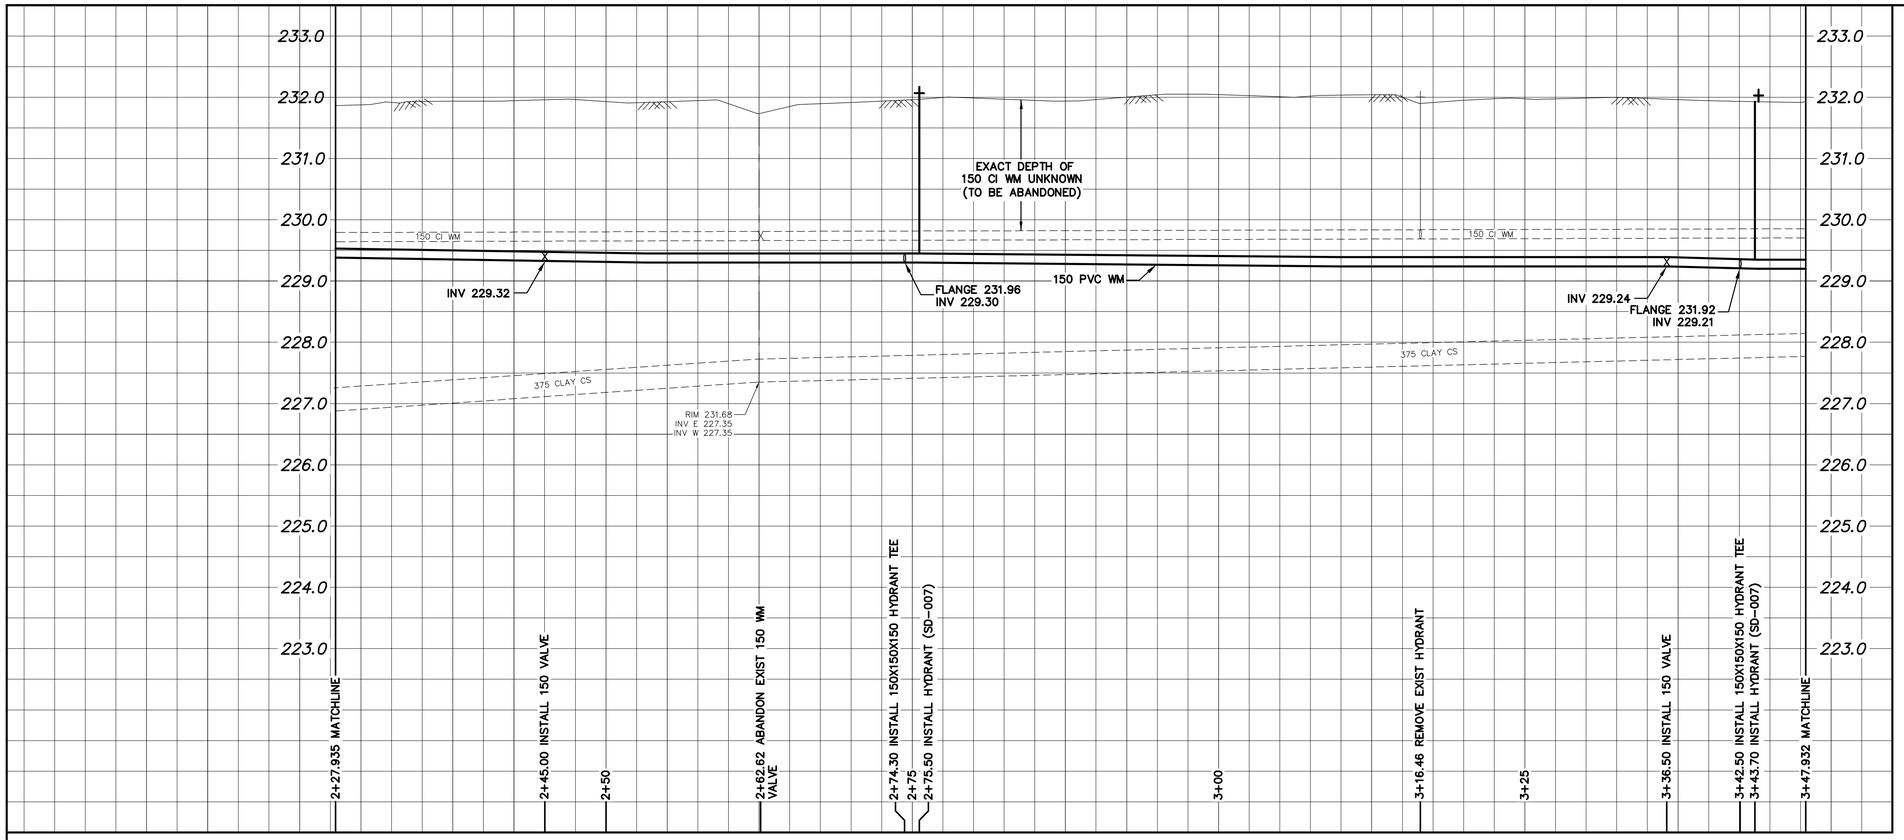

NOTE: CHAINAGES SHOWN ARE ALONG S. ℄ OF WALKER STREET

WALKER AVENUE

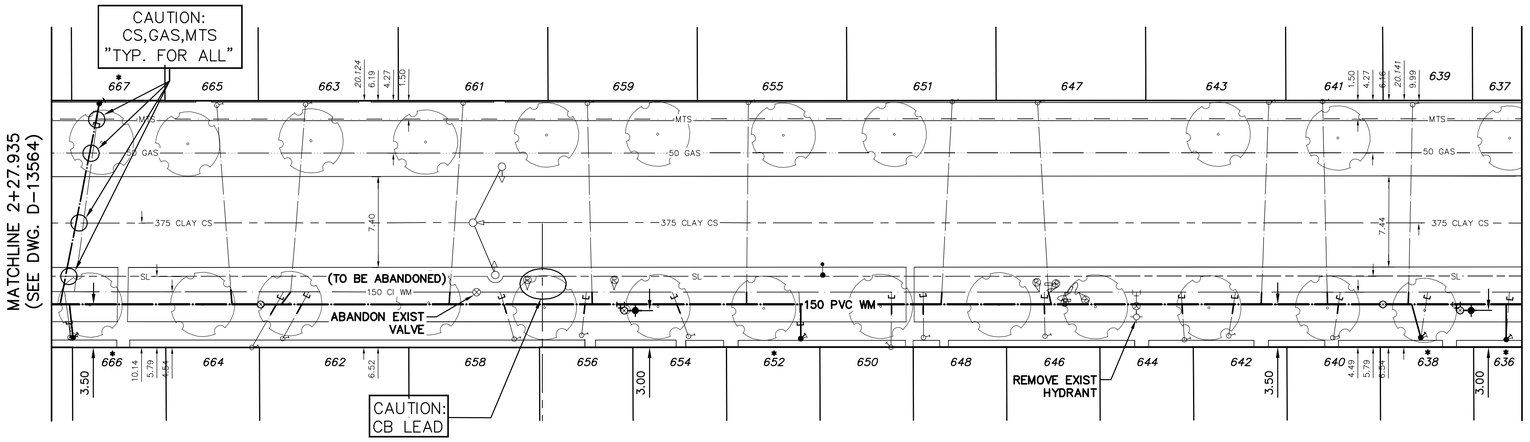

WATER SERVICE INFORMATION

ADDRESS	SIZE (mm) MATERIAL (STREET)	SIZE (mm) MATERIAL (PROP.)	SHORT & LONG MEASUREMENT	CORP. LOCATION	REMARKS
* 636 WALKER AVE RESIDENTIAL	12 LEAD	20 CU	1.3 EWHL 78.8 WWL DALY ST	0.5 E OF S/C	RENEW TO ℄ –
* 638 WALKER AVE RESIDENTIAL	20 CU	20 CU	2.3 EWHL 85.9 WWL DALY ST	0.9 E OF S/C	RENEW TO ℄ –
* 639 WALKER AVE RESIDENTIAL	12 LEAD	12 LEAD	1.5 EWHL 86.4 WWL DALY ST	OPP OF S/C	RENEW TO ℄ –
640 WALKER AVE RESIDENTIAL	20 CU	12 LEAD	2.9 EWHL 93.0 WWL DALY ST	0.9 E OF S/C	RECONNECT SERV. –
641 WALKER AVE RESIDENTIAL	20 CU	20 CU	2.2 EWHL 93.8 WWL DALY ST	0.7 E OF S/C	RECONNECT SERV. –
642 WALKER AVE RESIDENTIAL	20 CU	12 LEAD	2.3 EWHL 101.5 WWL DALY ST	0.8 W OF S/C	RECONNECT SERV. –
643 WALKER AVE RESIDENTIAL	12 CU	12 LEAD	5.3 EWHL 98.2 WWL DALY ST	OPP OF S/C	RECONNECT SERV. –
644 WALKER AVE RESIDENTIAL	20 CU	12 LEAD	OPP EHL 105.1 WWL DALY ST	OPP OF S/C	RECONNECT SERV. –
646 WALKER AVE RESIDENTIAL	20 CU	12 LEAD	3.8 WEHL 116.5 WWL DALY ST	0.3 E OF S/C	RECONNECT SERV. –
647 WALKER AVE RESIDENTIAL	12 CU	12 CU	1.6 EWHL 117.0 WWL DALY ST	1.1 E OF S/C	RECONNECT SERV. –
648 WALKER AVE RESIDENTIAL	20 CU	20 CU	0.5 EWHL 126.4 WWL DALY ST	0.3 E OF S/C	RECONNECT SERV. –
650 WALKER AVE RESIDENTIAL	20 CU	12 LEAD	0.8 WEHL 128.8 WWL DALY ST	0.3 E OF S/C	RECONNECT SERV. –
651 WALKER AVE RESIDENTIAL	20 CU	12 LEAD	0.9 WEHL 124 WWL DALY ST	0.6 W OF S/C	RECONNECT SERV. –
* 652 WALKER AVE RESIDENTIAL	12 LEAD	12 LEAD	0.8 EEHL 136.4 WWL DALY ST	OPP OF S/C	RENEW TO ℄ –
654 WALKER AVE RESIDENTIAL	20 CU	20 CU	2.8 WEHL 145.6 WWL DALY ST	1.1 W OF S/C	RECONNECT SERV. –
655 WALKER AVE RESIDENTIAL	20 CU	12 LEAD	5.5 EWHL 140.7 WWL DALY ST	0.1 W OF S/C	RECONNECT SERV. –
656 WALKER AVE RESIDENTIAL	20 CU	12 LEAD	2.7 EWHL 154.3 WWL DALY ST	0.7 E OF S/C	RECONNECT SERV. –
658 WALKER AVE RESIDENTIAL	20 CU	20 CU	OPP EHL 159.8 WWL DALY ST	0.9 W OF S/C	RECONNECT SERV. –
659 WALKER AVE RESIDENTIAL	20 CU	20 CU	6.0 WEHL 153.9 WWL DALY ST	0.6 E OF S/C	RECONNECT SERV. –
661 WALKER AVE RESIDENTIAL	12 CU	12 LEAD	3.9 WEHL 163.9 WWL DALY ST	0.8 W OF S/C	RECONNECT SERV. –
662 WALKER AVE RESIDENTIAL	20 CU	20 CU	0.5 EWHL 178.8 WWL DALY ST	2.5 E OF S/C	RECONNECT SERV. –
663 WALKER AVE RESIDENTIAL	20 CU	20 CU	3.9 EWHL 176.9 WWL DALY ST	0.9 W OF S/C	RECONNECT SERV. –
664 WALKER AVE RESIDENTIAL	20 CU	20 CU	OPP EHL 180.9 WWL DALY ST	2.7 E OF S/C	RECONNECT SERV. –
665 WALKER AVE RESIDENTIAL	20 CU	12 LEAD	3.8 EWHL 184 WWL DALY ST	1.4 E OF S/C	RECONNECT SERV. –
* 666 WALKER AVE RESIDENTIAL	20 CU	12 LEAD	0.9 WWHL 195.9 WWL DALY ST	0.4 W OF S/C	RENEW TO ℄ SEPERATE FROM #668
* 667 WALKER ST RESIDENTIAL	12 LEAD	12 LEAD	1.8 EWHL 193 WWL DALY ST	1.8 W OF S/C	RENEW TO ℄ –
* 668 WALKER ST RESIDENTIAL	20 CU	12 LEAD	1.0 EEHL 196.2 WWL DALY ST	0.3 W OF S/C	RENEW TO ℄ SEPERATE FROM #666
* 669 WALKER ST RESIDENTIAL	12 LEAD	12 LEAD	1.7 EWHL 123.8 EEL COCKBURN ST S	0.9 E OF S/C	RENEW TO ℄ –
* 671 WALKER ST RESIDENTIAL	12 LEAD	12 LEAD	1.8 EWHL 123.8 EEL COCKBURN ST S	0.5 E OF S/C	RENEW TO ℄ –
672 WALKER ST RESIDENTIAL	20 CU	20 CU	3.1 EWHL 117.8 EEL COCKBURN ST S	1.0 E OF S/C	RECONNECT SERV. –
673 WALKER AVE RESIDENTIAL	20 CU	20 CU	OPP WHL 116.2 EEL COCKBURN ST S	1.4 W OF S/C	RECONNECT SERV. –
675 WALKER AVE RESIDENTIAL	20 CU	20 CU	1.2 EEHL 106.8 EEL COCKBURN ST S	1.7 W OF S/C	RECONNECT SERV. –
677 WALKER AVE RESIDENTIAL	20 CU	20 CU	3.8 WEHL 94.2 EEL COCKBURN ST S	0.7 E OF S/C	RECONNECT SERV. –
* 678 WALKER AVE RESIDENTIAL	12 LEAD	12 LEAD	2.5 EWHL 110.0 EEL COCKBURN ST S	0.3 E OF S/C	RENEW TO ℄ –
680 WALKER AVE RESIDENTIAL	20 CU	12 LEAD	2.0 EWHL 101.8 EEL COCKBURN ST S	OPP OF S/C	RECONNECT SERV. –
* 681 WALKER AVE RESIDENTIAL	12 LEAD	12 LEAD	0.6 EWHL 80.8 EEL COCKBURN ST S	0.8 E OF S/C	RENEW TO ℄ –
682 WALKER AVE RESIDENTIAL	20 CU	12 LEAD	0.9 EWHL 92.7 EEL COCKBURN ST S	1.6 E OF S/C	RECONNECT SERV. –
* 684 WALKER AVE RESIDENTIAL	20 CU	20 CU	4.2 WEHL 86.5 EEL COCKBURN ST S	1.7 E OF S/C	RENEW TO ℄ –
686 WALKER AVE RESIDENTIAL	20 CU	12 LEAD	OPP EHL 76.5 EEL COCKBURN ST S	0.5 W OF S/C	RECONNECT SERV. –
* 687 WALKER ST RESIDENTIAL	12 LEAD	12 LEAD	1.6 EWHL 70.1 EEL COCKBURN ST S	1.4 W OF S/C	RENEW TO ℄ –
688 WALKER ST RESIDENTIAL	20 CU	12 LEAD	0.7 EEHL 76.0 EEL COCKBURN ST S	0.7 W OF S/C	RECONNECT SERV. –
689 WALKER ST RESIDENTIAL	16 CU	12 LEAD	0.4 EWHL 61.6 EEL COCKBURN ST S	2.5 E OF S/C	RECONNECT SERV. –
* 690 WALKER ST RESIDENTIAL	12 LEAD	12 LEAD	1.3 EWHL 62.6 EEL COCKBURN ST S	1.3 E OF S/C	RENEW TO ℄ –
* 691 WALKER AVE RESIDENTIAL	20 CU	12 LEAD	1.3 WEHL 58.6 EEL COCKBURN ST S	OPP OF S/C	RENEW TO ℄ FROZEN SERVICE
* 693 WALKER AVE RESIDENTIAL	20 LEAD	20 CU	OPP WHL 45.8 EEL COCKBURN ST S	0.5 W OF S/C	RENEW TO ℄ WYED WTH 695
* 694 WALKER AVE RESIDENTIAL	12 LEAD	20 CU	0.4 EWHL 54.4 EEL COCKBURN ST S	1.3 W OF S/C	RENEW TO ℄ –
* 695 WALKER AVE RESIDENTIAL	20 LEAD	12 LEAD	1.4 EWHL 45.6 EEL COCKBURN ST S	1.1 W OF S/C	RENEW TO ℄ WYED WTH 693
696 WALKER AVE RESIDENTIAL	20 CU	20 CU	1.8 EWHL 47.8 EEL COCKBURN ST S	0.8 W OF S/C	RECONNECT SERV. –
* 698 WALKER AVE RESIDENTIAL	20 CU	20 CU	1.0 EWHL 40.0 EEL COCKBURN ST S	0.6 E OF S/C	RENEW TO ℄ –
700 WALKER AVE RESIDENTIAL	20 CU	12 LEAD	0.6 EWHL 31.8 EEL COCKBURN ST S	1.3 E OF S/C	RECONNECT SERV. –
* 701 WALKER AVE RESIDENTIAL	12 LEAD	20 CU	0.7 EWHL 31.4 EEL COCKBURN ST S	1.5 E OF S/C	RENEW TO ℄ –
* 702 WALKER AVE RESIDENTIAL	12 LEAD	12 LEAD	1.0 EWHL 24.4 EEL COCKBURN ST S	1.2 E OF S/C	RENEW TO ℄ –
703 WALKER ST RESIDENTIAL	20 CU	20 CU	1.3 WEHL 27.0 EEL COCKBURN ST S	OPP OF S/C	RECONNECT SERV. –
705 WALKER ST RESIDENTIAL	20 CU	20 CU	3.9 EWHL 17.5 EEL COCKBURN ST S	OPP OF S/C	RECONNECT SERV. –
707 WALKER ST RESIDENTIAL	20 CU	12 LEAD	OPP WHL 7.9 EEL COCKBURN ST S	5.4 E OF S/C	RECONNECT SERV. –
709 WALKER AVE RESIDENTIAL	20 CU	12 LEAD	0.6 EEHL 7.03 EEL COCKBURN ST S	0.4 W OF S/C	RECONNECT SERV. –
710 WALKER AVE RESIDENTIAL	20 CU	12 LEAD	3.7 EWHL 17.4 EEL COCKBURN ST S	0.9 E OF S/C	RECONNECT SERV. –
712 WALKER AVE RESIDENTIAL	20 CU	20 CU	3.7 EWHL 1.70 EEL COCKBURN ST S	0.9 W OF S/C	RECONNECT SERV. –

*SERVICES TO BE RENEWED TO ℄. ALL OTHERS TO BE RECONNECTED

VALVES TO BE COUNTER-CLOCKWISE TO CLOSE (RED OPERATING NUT)

METRIC
WHOLE NUMBERS INDICATE MILLIMETRES
DECIMALIZED NUMBERS INDICATE METRES

0.0 5.0 10.0 15.0 20.0 25.0

WARNING

IF POWER EQUIPMENT OR EXPLOSIVES ARE TO BE USED FOR EXCAVATION ON THIS PROJECT THE CONTRACTOR MUST:

1) NOTIFY THE GAS COMPANY OF THE PROPOSED LOCATION OF EXCAVATION.

2) TAKE PRECAUTION TO AVOID DAMAGE TO GAS COMPANY INSTALLATIONS.

SEE PROVINCIAL REGULATION 210/72 FOR DETAILS

LOCATION APPROVED
UNDERGROUND STRUCTURES

SUPV. U/G STRUCTURES COMMITTEE — DATE

NOTE:

LOCATION OF UNDERGROUND STRUCTURES AS SHOWN ARE BASED ON THE BEST INFORMATION AVAILABLE BUT NO GUARANTEE IS GIVEN THAT ALL EXISTING UTILITIES ARE SHOWN OR THAT THE GIVEN LOCATIONS ARE EXACT. CONFIRMATION OF EXISTENCE AND EXACT LOCATION OF ALL SERVICES MUST BE OBTAINED FROM THE INDIVIDUAL UTILITIES BEFORE PROCEEDING WITH CONSTRUCTION.

B.M.
ELEV.

CONSTRUCTION COMPLETION DATE: YYYY MM DD

NO.	REVISIONS	DATE	BY

DESIGNED BY: TS — CHECKED BY: SC
DRAWN BY: RS/MA — APPROVED BY: KZ
SCALE: HORIZONTAL 1:250, VERTICAL 1:50 — RELEASED FOR CONSTRUCTION
DATE: 2014 04 10 — DATE
PLOT DATE: 2014 04 10

ENGINEER'S SEAL

ORIGINAL SIGNED BY S.R.J. COURNOYER 14-04-10

CONSULTANT DRAWING NUMBER
–

BID OPPORTUNITY: 325-2014
CONTRACT NUMBER: 7

Winnipeg

THE CITY OF WINNIPEG
WATER AND WASTE DEPARTMENT
ENGINEERING DIVISION

2014 WATER RENEWALS

WALKER AVENUE
127 E OF COCKBURN STREET TO
77 W OF DALY STREET SOUTH

SHEET 12 OF 15

CITY DRAWING NUMBER
D-13565

FILE PATH: R:\DRAWINGS\WATER\RENEWAL\2014_RENEWALS\CONTRACT 7\
FILE NAME: WALKER_WEST.dwg