A1 SIZE – 594mm x 841mm

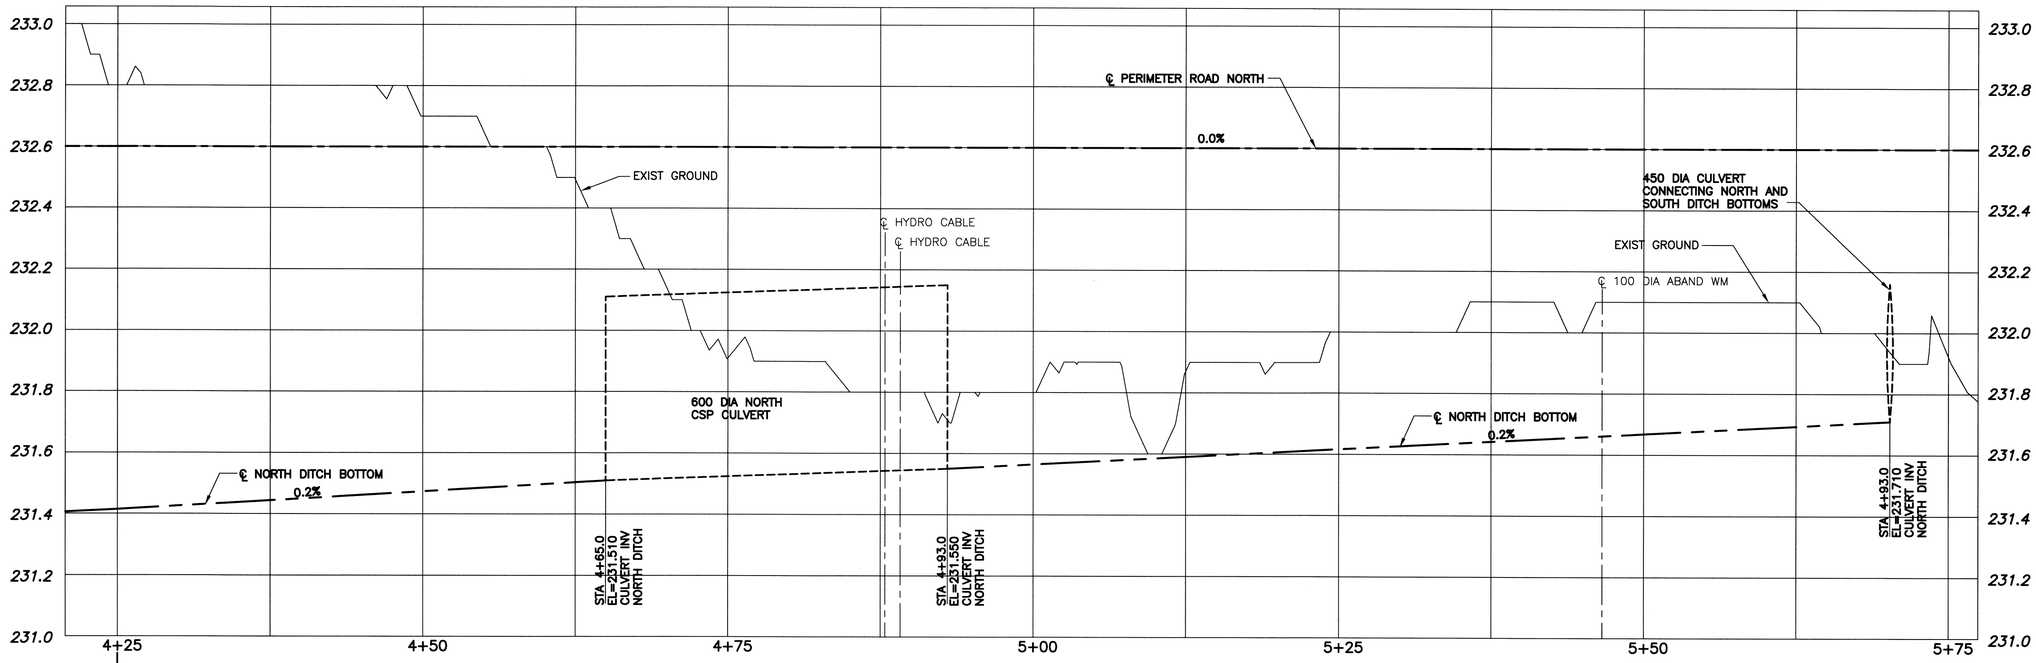

PROFILE VIEW–C
SCALE: 1:250

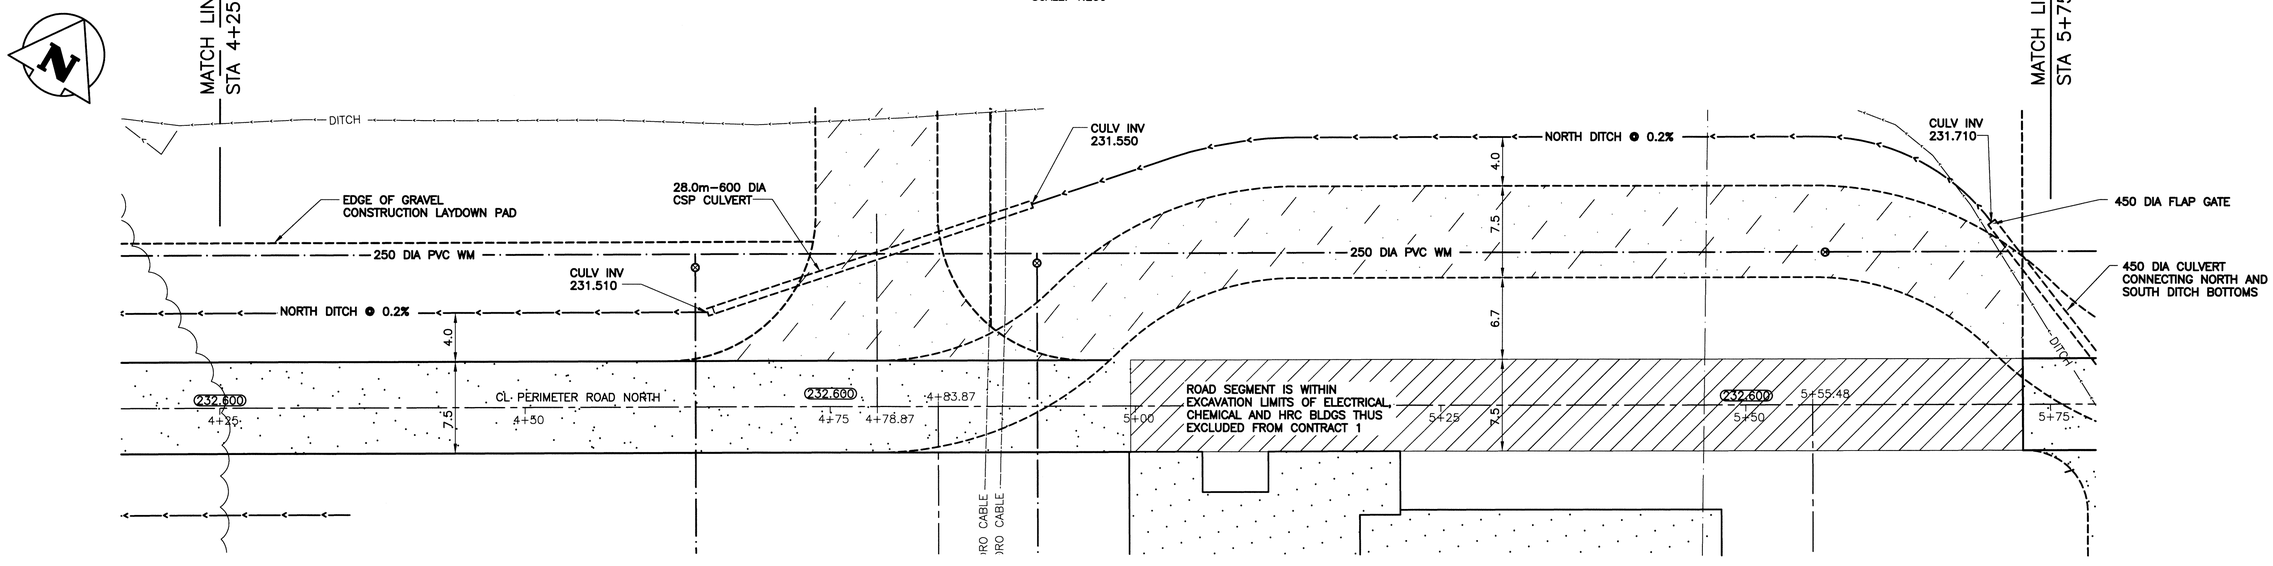

PLAN VIEW–C
SCALE: 1:250

0 5.0 10.0 15.0 20.0m
SCALE: 1:250m (A1)
1:500m (A3)

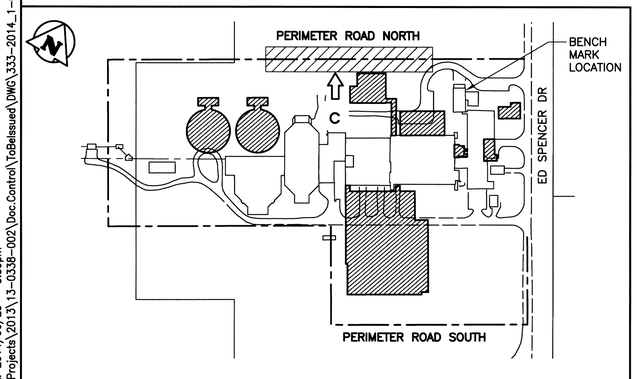

LOCATION PLAN

ROADWAY DRAWING NOTES

NOTES:

1. ALL WORK SHALL BE PERFORMED IN ACCORDANCE WITH THE CITY OF WINNIPEG STANDARD CONSTRUCTION SPECIFICATIONS.
2. ALL PIECES OF EXISTING MUNICIPAL INFRASTRUCTURE TO BE REMOVED OR ABANDONED ARE IDENTIFIED IN GREATER DETAIL ON DRAWINGS 1–0102–CGAD–A006 SHEETS 001 THROUGH 012 .

PERIMETER ROAD NORTH LAYOUT CO–ORDINATES

STATION	EASTING (X)	NORTHING (Y)	REMARKS
4+78.87	636820.354	5517585.000	CL APPROACH
5+00.0	636838.793	5517595.324	
.	.	.	.
.	.	.	.
.	.	.	.
.	.	.	.
.	.	.	.
.	.	.	.
.	.	.	.
.	.	.	.

LEGEND

ITEM	EXISTING	NEW	ABANDONED
WM			
WM VALVE	⊗	⊗	
WM HYDRANT	⊹	✦	
SEWER			
SEWER MH	○	●	○
SEWER CB	□	■	□
MTS			
MTS MH	○	●	
HYDRO			
HYDRO LS		●→	
HYDRO POLE		•HP	
GAS			
DITCH			
FENCE	–x–	–x–	

ITEM	EXISTING	NEW	ABANDONED
SIGN	○	○	
BOLLARD	◉	◉	
TREE			
BUSH			
ELEVATION	233.240	(233.450)	
CULVERT			
ROAD			
CONSTRUCTION ACCESS ROAD			

B.M. BRASS PLATE LOCATED IN GRADE BEAM OF ADMININSTRATON BUILDING
ELEV. 234.059

NO.	REVISIONS	DATE	DESIGN	CHECK
00	ISSUED FOR TENDER	06/2014	EMS	BJM

CH2MHILL. SNC·LAVALIN KGS GROUP CONSULTING ENGINEERS

DESIGNED BY: EMS	CHECKED BY: BJM
DRAWN BY: DMW	APPROVED BY: RJH
SCALE: AS NOTED	RELEASED FOR CONSTRUCTION BY:
DATE: 2014/06/27	DATE:
CONSULTANT NO.: 13–0338–002	

ENGINEER'S SEAL
PROVINCE OF MANITOBA B.J. MIKOLAYENKO Member 24688 REGISTERED PROFESSIONAL ENGINEER
JUNE 25/2014

APEGM Certificate of Authorization KGS Group No. 245

Winnipeg THE CITY OF WINNIPEG
WATER AND WASTE DEPARTMENT

SOUTH END WATER POLLUTION CONTOL CENTRE
SEWPCC UPGRADE/EXPANSION PROJECT
CIVIL
PERIMETER ROAD NORTH
STA 4+25 TO STA 5+75

CITY DRAWING NUMBER	SHEET	REV.	SIZE
1–0102–CRSW–A002	003	00	A1

LAST SAVE: 2014/06/25 – 3:39pm
PATH: P:\Projects\2013\13–0338–002\Doc Control\ToBeIssued\DWG\333–2014_1–0102–CRSW–A002–003_R00.dwg

PLOT DATE: Jun 25, 2014 – 3:39pm

FILE NAME: 333–2014_1–0102–CRSW–A002–003_R00.dwg