A1 SIZE – 594mm x 841mm

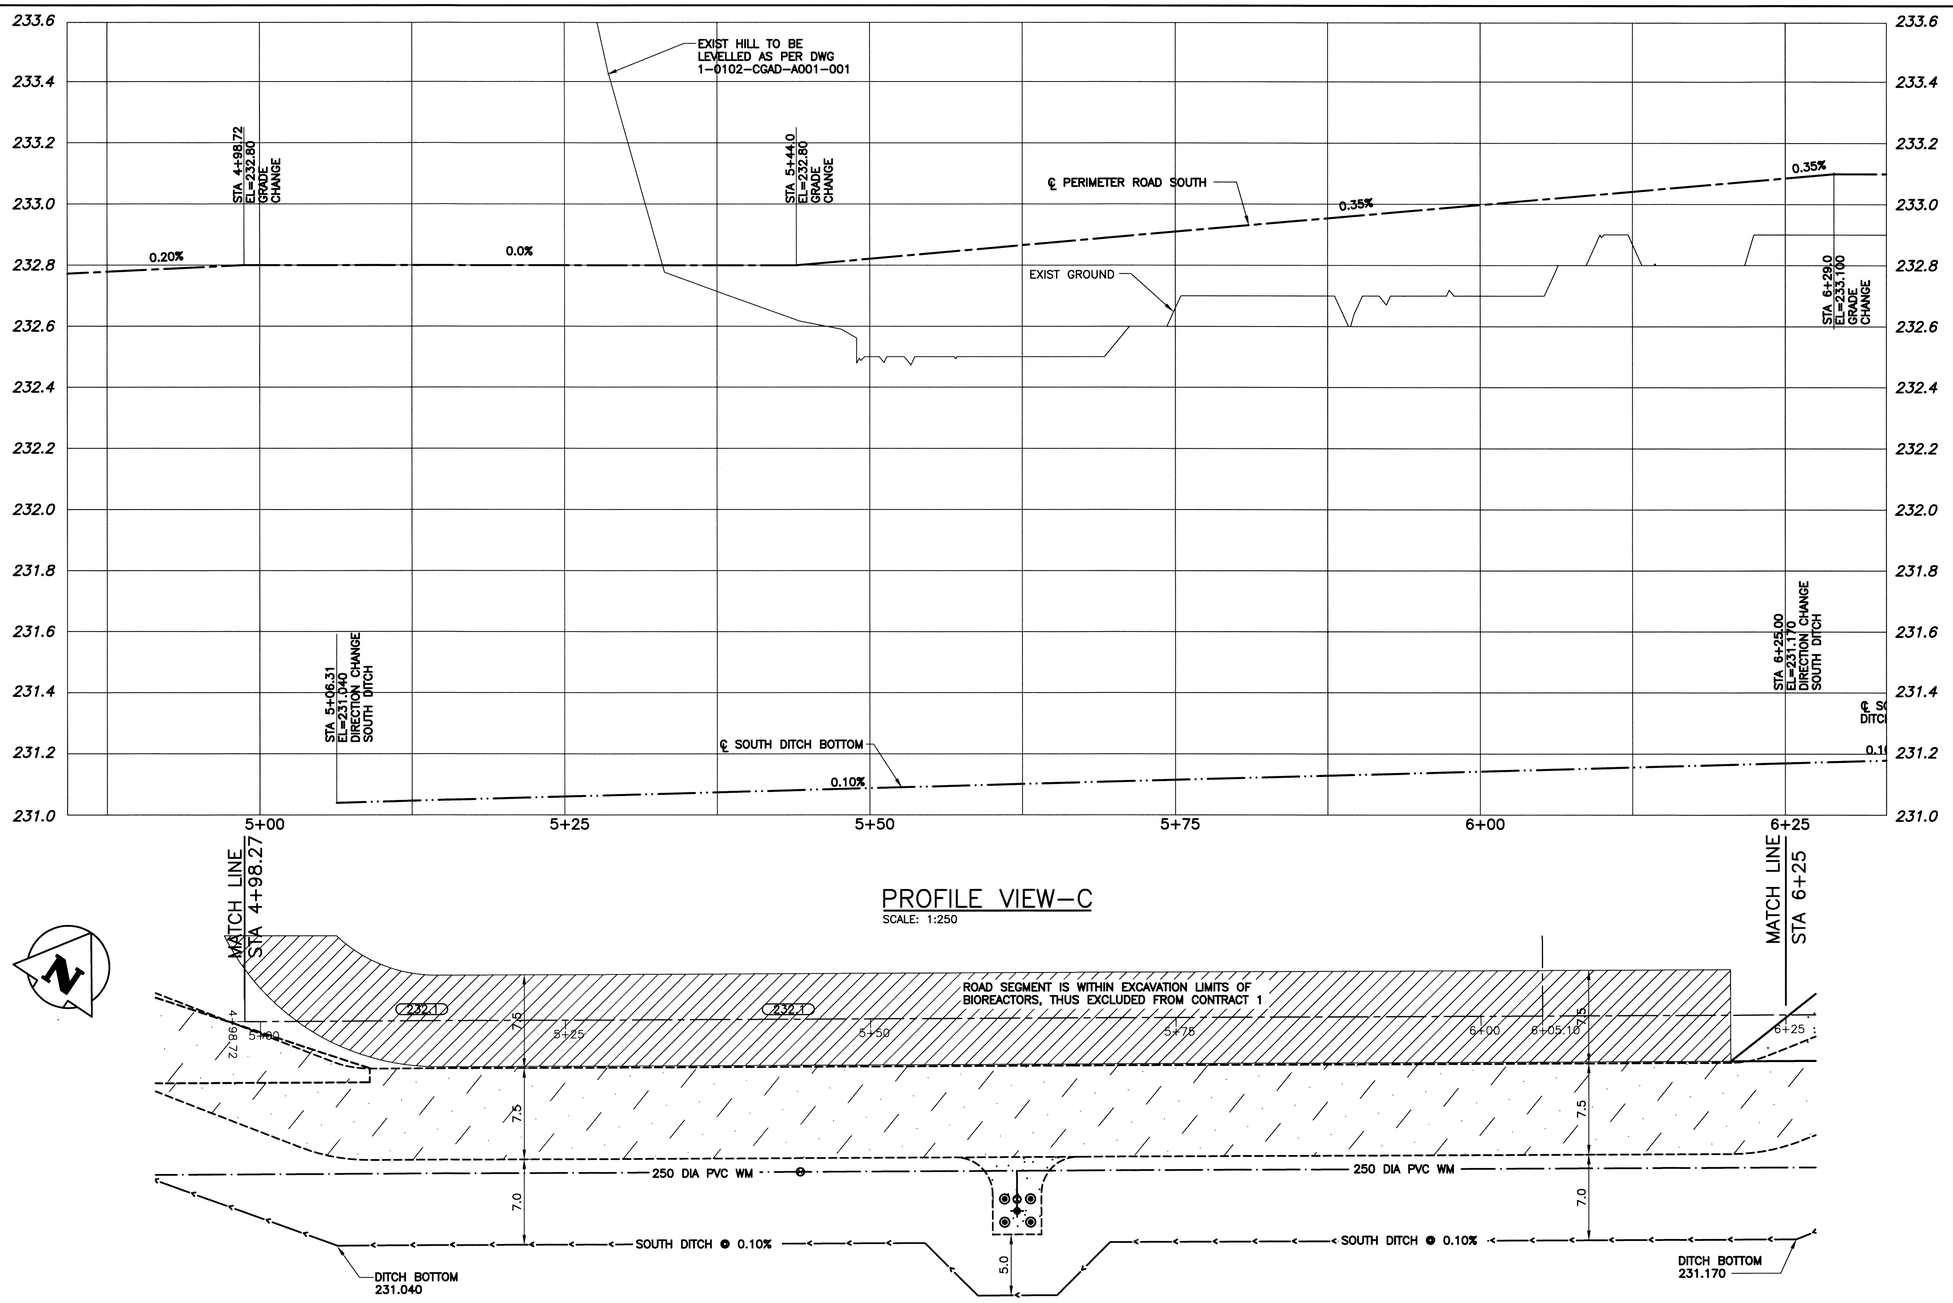

MATCH LINE STA 4+98.27

MATCH LINE STA 6+25

PROFILE VIEW–C

SCALE: 1:250

PLAN VIEW–C

SCALE: 1:250

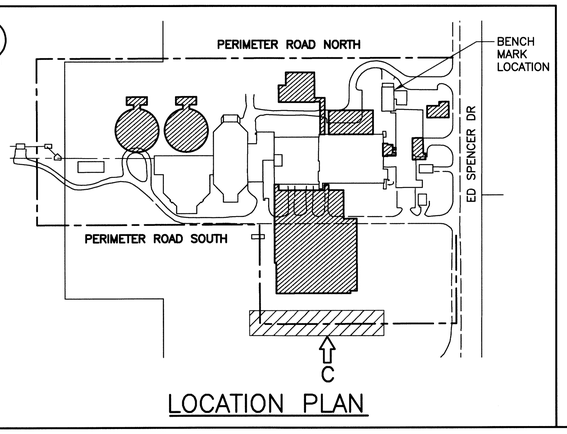

LOCATION PLAN

ROADWAY DRAWING NOTES

NOTES:

1. ALL WORK SHALL BE PERFORMED IN ACCORDANCE WITH THE CITY OF WINNIPEG STANDARD CONSTRUCTION SPECIFICATIONS.
2. ALL PIECES OF EXISTING MUNICIPAL INFRASTRUCTURE TO BE REMOVED OR ABANDONED ARE IDENTIFIED IN GREATER DETAIL ON DRAWINGS 1–0102–CGAD–A006 SHEETS 001 THROUGH 012 .

0 5.0 10.0 15.0 20.0m

SCALE: 1:250m (A1)
1:500m (A3)

LEGEND

ITEM	EXISTING	NEW	ABANDONED
WM			
WM VALVE	⊗	⊗	
WM HYDRANT	✧	✦	
SEWER			
SEWER MH	○	●	○
SEWER CB	□	■	□
MTS			
MTS MH	○	●	
HYDRO			
HYDRO LS	●–	●–	
HYDRO POLE	●HP		
GAS			
DITCH			
FENCE	–x–	–x–	

ITEM	EXISTING	NEW
SIGN	○	◎
BOLLARD	◉	◉
TREE	⊙	
BUSH		
ELEVATION	233.240	(233.450)
CULVERT		
ROAD		
CONSTRUCTION ACCESS ROAD		

B.M. BRASS PLATE LOCATED IN GRADE BEAM OF ADMININSTRATON BUILDING
ELEV. 234.059

NO.	REVISIONS	DATE	DESIGN	CHECK
00	ISSUED FOR TENDER	06/2014	EMS	BJM

PERIMETER ROAD SOUTH LAYOUT CO–ORDINATES

STATION	EASTING (X)	NORTHING (Y)	REMARKS
4+98.72	636966.041	5517357.579	90° BEND
6+25.0	637076.234	5517419.261	.
.	.	.	.
.	.	.	.
.	.	.	.
.	.	.	.
.	.	.	.
.	.	.	.
.	.	.	.
.	.	.	.

APEGM
Certificate of Authorization
KGS Group
No. 245

CH2MHILL.
SNC-LAVALIN
KGS GROUP CONSULTANTS ENGINEERS

DESIGNED BY: EMS	CHECKED BY: BJM
DRAWN BY: DMW	APPROVED BY: RJH
SCALE: AS NOTED	RELEASED FOR CONSTRUCTION BY:
DATE: 2014/06/27	DATE:
CONSULTANT NO.: 13-0338-002	

ENGINEER'S SEAL

PROVINCE OF MANITOBA
B.J. MIKOLAYENKO
Member 24688
REGISTERED PROFESSIONAL ENGINEER
JUNE 25/2014

Winnipeg
THE CITY OF WINNIPEG
WATER AND WASTE DEPARTMENT

SOUTH END WATER POLLUTION CONTOL CENTRE
SEWPCC UPGRADE/EXPANSION PROJECT
CIVIL
PERIMETER ROAD SOUTH
STA 4+85.89 TO STA 6+25

CITY DRAWING NUMBER	SHEET	REV.	SIZE
1–0102–CRSW–A003	003	00	A1

LAST SAVE: 2014/06/25 – 3:36pm
PATH: P:\Projects\2013\13-0338-002\Doc.Control\ToBeIssued\DWG\333-2014_1-0102-CRSW-A003-003_R00.dwg

PLOT DATE: Jun 25, 2014 – 3:36pm

FILE NAME: 333-2014_1-0102-CRSW-A003-003_R00.dwg