A1 SIZE – 594mm x 841mm

PRIMARY CLARIFIERS NO. 1 & 2
VORTEX BUILDING

GRIT BUILDING

NEW SCREENINGS BUILDING

SLUDGE PUMP BLDG.

SERVICE BUILDING

STANDBY POWER BUILDING

PRIMARY CLARIFIER NO. 3

GAS ON ROOF

CULVERT

DITCH

150 PVC WM

100 DIA HP GAS

LAND LEASED BOUNDARY

300 PVC WM

ED SPENCER DR

50 DIA GAS

100 DIA HP GAS

20 DIA GAS

HYDRO
DIGITAL CABLE
CONTROL CABLE

FENCE

CHEMICAL STORAGE BUILDING

SHORING AND LAGGING

TOP OF EXCAVATION

BOTTOM OF EXCAVATION

REMOVE EXIST GRAVEL APPROACH

REMOVE EXIST CONC ROAD

LIMIT OF EXIST CONC ROAD REMOVAL

100 DIA WM

REMOVE EXIST CULVERT

REGRADE EXIST DITCH

ABANDON AND REMOVE EXIST WM

200 PVC WM

250 PVC WM

REMOVE EXIST CULVERT

PLUG AND MAINTAIN EXIST WM

LEGEND	EXISTING	NEW
SEWER		
SEWER MH	○	●
SEWER PLUG	⊣	
SEWER CB	□	
SEWER STRUCT	⊏⊐	
WM		
WM VALVE	⊗	⊗
WM HYDRANT	✧	
GAS		
HYDRO		
HYDRO POLE	•HP	
HYDRO STR	⊏⊐	
HYDRO POLE	•H	
STREET LIGHT	•⊷	
HYDRO TRANSFORMER	⊠	⊠
BOLLARD	◉	
TREE		
SHRUBS/BUSH		
CULVERT		
DITCH		
ROAD		
FENCE	x	x
LEASED LAND UNDER CULTIVATION		
EXIST STRUCTURE TO BE MODIFIED		
NEW STRUCTURE		
NEW ROAD		
CONSTRUCTION ACCESS RAMP		
HYDRO DUCT		
SHORING AND LAGGING		

PLAN – SITE LOCATION 6

SCALE: 1:250

0 5.0 10.0 15.0 20.0m

SCALE: 1:250m (A1)
1:500m (A3)

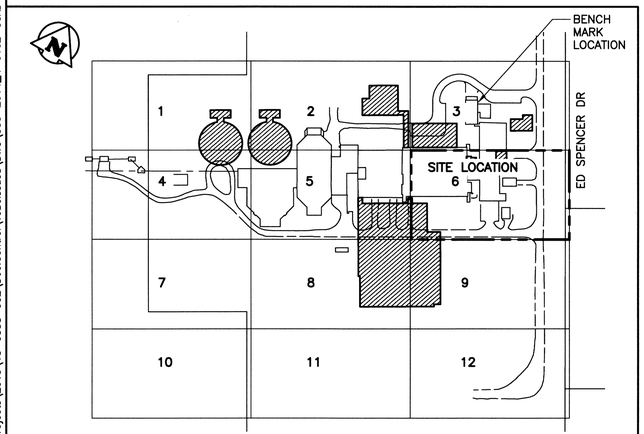

LOCATION PLAN

NOTE:

1. ALL WORK SHALL BE PERFORMED IN ACCORDANCE WITH THE CITY OF WINNIPEG STANDARD CONSTRUCTION SPECIFICATIONS

B.M. BRASS PLATE LOCATED IN GRADE BEAM OF ADMININSTRATON BUILDING
ELEV. 234.059

NO.	REVISIONS	DATE	DESIGN	CHECK
00	ISSUED FOR TENDER	06/2014	EMS	BJM

APEGM Certificate of Authorization KGS Group No. 245

CH2MHILL. SNC-LAVALIN KGS GROUP

DESIGNED BY: EMS	CHECKED BY: BJM
DRAWN BY: DMW	APPROVED BY: RJH
SCALE: AS NOTED	RELEASED FOR CONSTRUCTION BY:
DATE: 2014/06/27	DATE:
CONSULTANT NO.: 13-0338-002	

ENGINEER'S SEAL
PROVINCE OF MANITOBA
B.J. MIKOLAYENKO
Member 24688
REGISTERED PROFESSIONAL ENGINEER
JUNE 27/2014

THE CITY OF WINNIPEG
WATER AND WASTE DEPARTMENT

SOUTH END WATER POLLUTION CONTOL CENTRE
SEWPCC UPGRADE/EXPANSION PROJECT
CIVIL
SITE REMOVALS – LOCATION 6

CITY DRAWING NUMBER	SHEET	REV.	SIZE
4-0102-CGAD-A001	006	00	A1

LAST SAVE: 2014/06/25 – 3:15pm
PATH: P:\Projects\2013\13-0338-002\Doc.Control\ToBeIssued\DWG\333-2014_4-0102-CGAD-A001-006_R00.dwg

PLOT DATE: Jun 25, 2014 – 3:15pm

FILE NAME: 333-2014_4-0102-CGAD-A001-006_R00.dwg