WATER SERVICE INFORMATION

ADDRESS	SIZE (mm) MATERIAL (STREET)	SIZE (mm) MATERIAL (PROP.)	SHORT & LONG MEASUREMENT	CORPORATION LOCATION	REMARKS
6 BAYVIEW DR RESIDENTIAL	20 CU	20 CU	5.2 N/SPL		
7 BAYVIEW DR RESIDENTIAL	20 CU	20 CU	3.7 N S HSE LINE		
10 BAYVIEW DR RESIDENTIAL	20 CU	20 CU	4.5 N S HSE LINE		
11 BAYVIEW DR RESIDENTIAL	20 CU	20 CU	4.9 N S HSE LINE		
14 BAYVIEW DR RESIDENTIAL	20 CU	20 CU	3.8 N S HSE LINE		
15 BAYVIEW DR RESIDENTIAL	20 CU	20 CU	6.1 S N HSE LINE		
18 BAYVIEW DR RESIDENTIAL	20 CU	20 CU	4.2 N S HSE LINE		
19 BAYVIEW DR RESIDENTIAL	20 CU	20 CU	6.1 N S HSE LINE		
22 BAYVIEW DR RESIDENTIAL	20 CU	20 CU	4.3 S N HSE LINE		
26 BAYVIEW DR RESIDENTIAL	20 CU	20 CU	5.8 N S BLDG LINE 8.5 S/NPL		SERVICE BOX PREVIOUSLY RENEWED
31 BAYVIEW DR RESIDENTIAL	20 CU	20 CU	3.1 N S HSE LINE		
35 BAYVIEW DR RESIDENTIAL	20 CU	20 CU	4.3 N S HSE LINE		SERVICE BOX PREVIOUSLY RENEWED
39 BAYVIEW DR RESIDENTIAL	20 CU	20 CU	5.1 N S HSE LINE		
50 BAYVIEW DR RESIDENTIAL	20 CU	20 CU	6.1 N S HSE LINE		

NOTE: REPLACE ALL EXISTING LEAD SERVICES FROM THE PROPOSED WATERMAIN TO PROPERTY LINE.
RECONNECT ALL OTHER SERVICES UNLESS NOTED.
LOCATION OF WATER SERVICES SHOWN ON DRAWINGS ARE APPROXIMATE. THE CONTRACTOR SHALL FIELD LOCATE ALL WATER SERVICES PRIOR TO CONSTRUCTION.
RENEW SERVICES UNDER ROADWAY WITH LESS THAN 2.5 COVER.

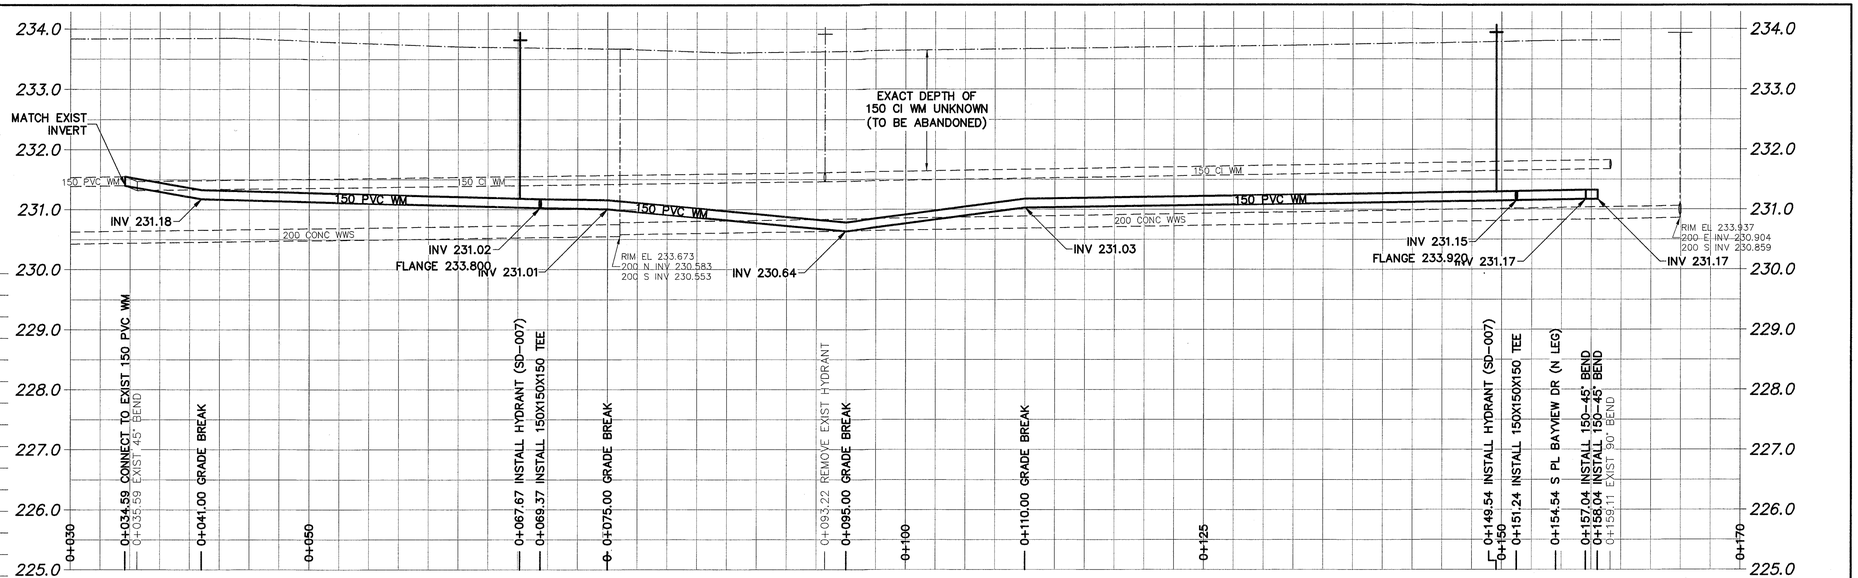

NOTE: CHAINAGES SHOWN ARE ALONG E. ℄ OF BAYVIEW DR (WEST LEG)

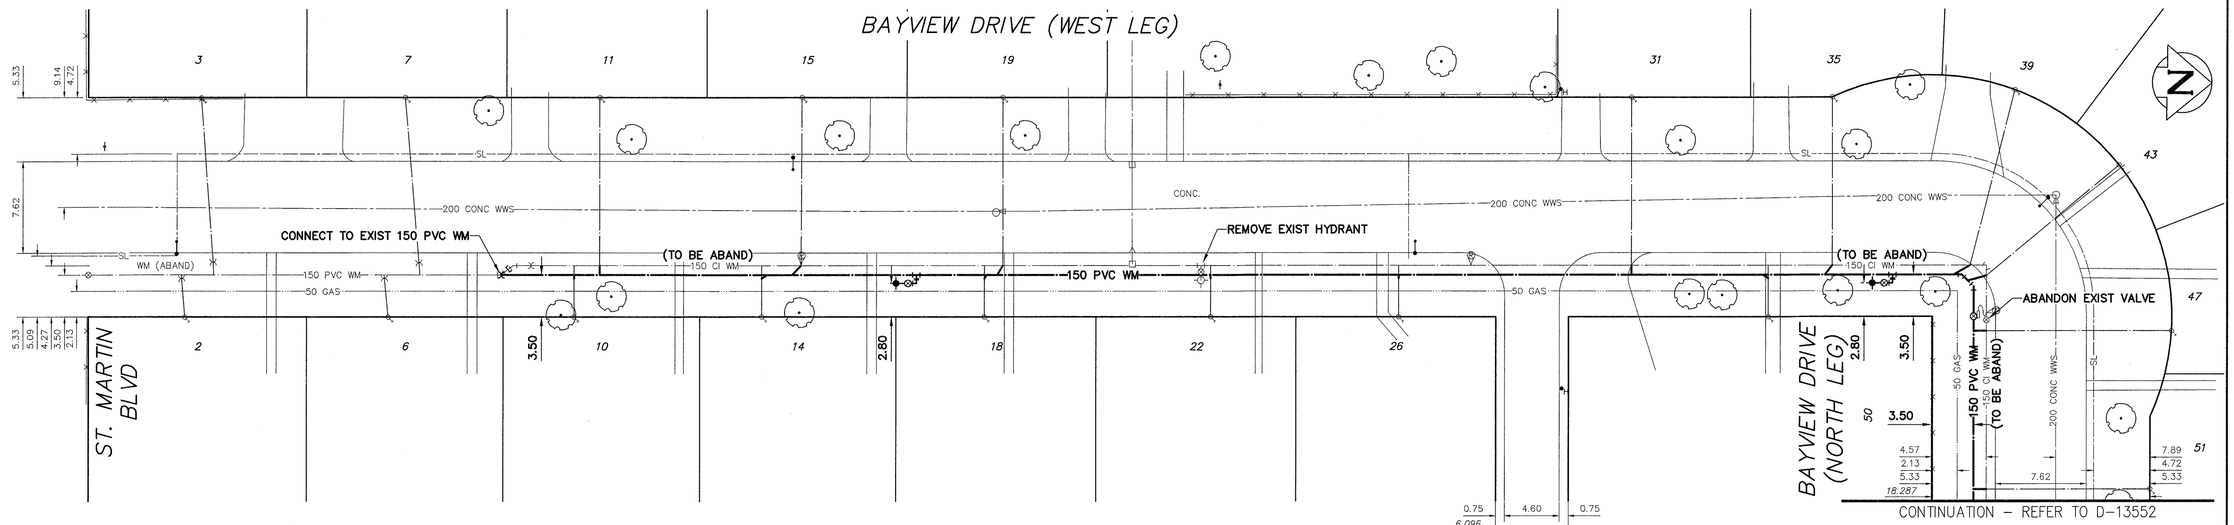

APEGM
Certificate of Authorization
AECOM Canada Ltd.
No. 4671 Date: 2014/04/07

ALL VALVES TO BE CLOCKWISE TO CLOSE (BLACK OPERATING NUT)

METRIC
WHOLE NUMBERS INDICATE MILLIMETRES
DECIMALIZED NUMBERS INDICATE METRES

0.0 5.0 10.0 15.0 20.0 25.0

WARNING

IF POWER EQUIPMENT OR EXPLOSIVES ARE TO BE USED FOR EXCAVATION ON THIS PROJECT THE CONTRACTOR MUST:

1) NOTIFY THE GAS COMPANY OF THE PROPOSED LOCATION OF EXCAVATION.

2) TAKE PRECAUTION TO AVOID DAMAGE TO GAS COMPANY INSTALLATIONS.

SEE PROVINCIAL REGULATION 210/72 FOR DETAILS

LOCATION APPROVED
UNDERGROUND STRUCTURES

SUPV. U/G STRUCTURES COMMITTEE _____ DATE _____

NOTE:

LOCATION OF UNDERGROUND STRUCTURES AS SHOWN ARE BASED ON THE BEST INFORMATION AVAILABLE BUT NO GUARANTEE IS GIVEN THAT ALL EXISTING UTILITIES ARE SHOWN OR THAT THE GIVEN LOCATIONS ARE EXACT. CONFIRMATION OF EXISTENCE AND EXACT LOCATION OF ALL SERVICES MUST BE OBTAINED FROM THE INDIVIDUAL UTILITIES BEFORE PROCEEDING WITH CONSTRUCTION.

B.M. 10-034
ELEV. 234.499m
87R477 – N. side McMeans Ave. E., E. of Bayview Pl.,Tblt. on top of 0.05 m sq. x 2.4 m Iron tube, 1.8 m E. of E. wall No. 533 McMeans Ave. E. & 5 m S. of N.L. McMeans Ave. E. or 110.9 m E. of W.L. Bayview Pl.& 5 m S. of N.L. McMeans Ave. E.

CONSTRUCTION COMPLETION DATE:

NO.	REVISIONS	DATE	BY
0	ISSUED FOR TENDER	14/04/07	GSK
A	PRELIMINARY	14/03/28	GSK

AECOM

DESIGNED BY GK
DRAWN BY JP
SCALE: HORIZONTAL 1:250, VERTICAL 1:50
PLOT DATE: 2014 04 07

CHECKED BY
APPROVED BY
RELEASED FOR CONSTRUCTION
DATE

ENGINEER'S SEAL
PROVINCE OF MANITOBA
14/04/08
B. T. WEBER
REGISTERED ENGINEER

CONSULTANT DRAWING NUMBER
C-1009

BID OPPORTUNITY: 343-2014
CONTRACT NUMBER: 1

Winnipeg

THE CITY OF WINNIPEG
WATER AND WASTE DEPARTMENT
ENGINEERING DIVISION

2014 WATER RENEWALS
CONTRACT 1

BAYVIEW DRIVE (WEST LEG)
24m NORTH OF ST MARTIN BOULEVARD TO BAYVIEW DRIVE (NORTH LEG)

SHEET 10 OF 13
CITY DRAWING NUMBER
D-13551

FILE PATH: P:\60313951\900-Work\910-CAD\20-SHEETS\C
FILE NAME: 60313951-SHT-00-Con1-C-1001_C-1012