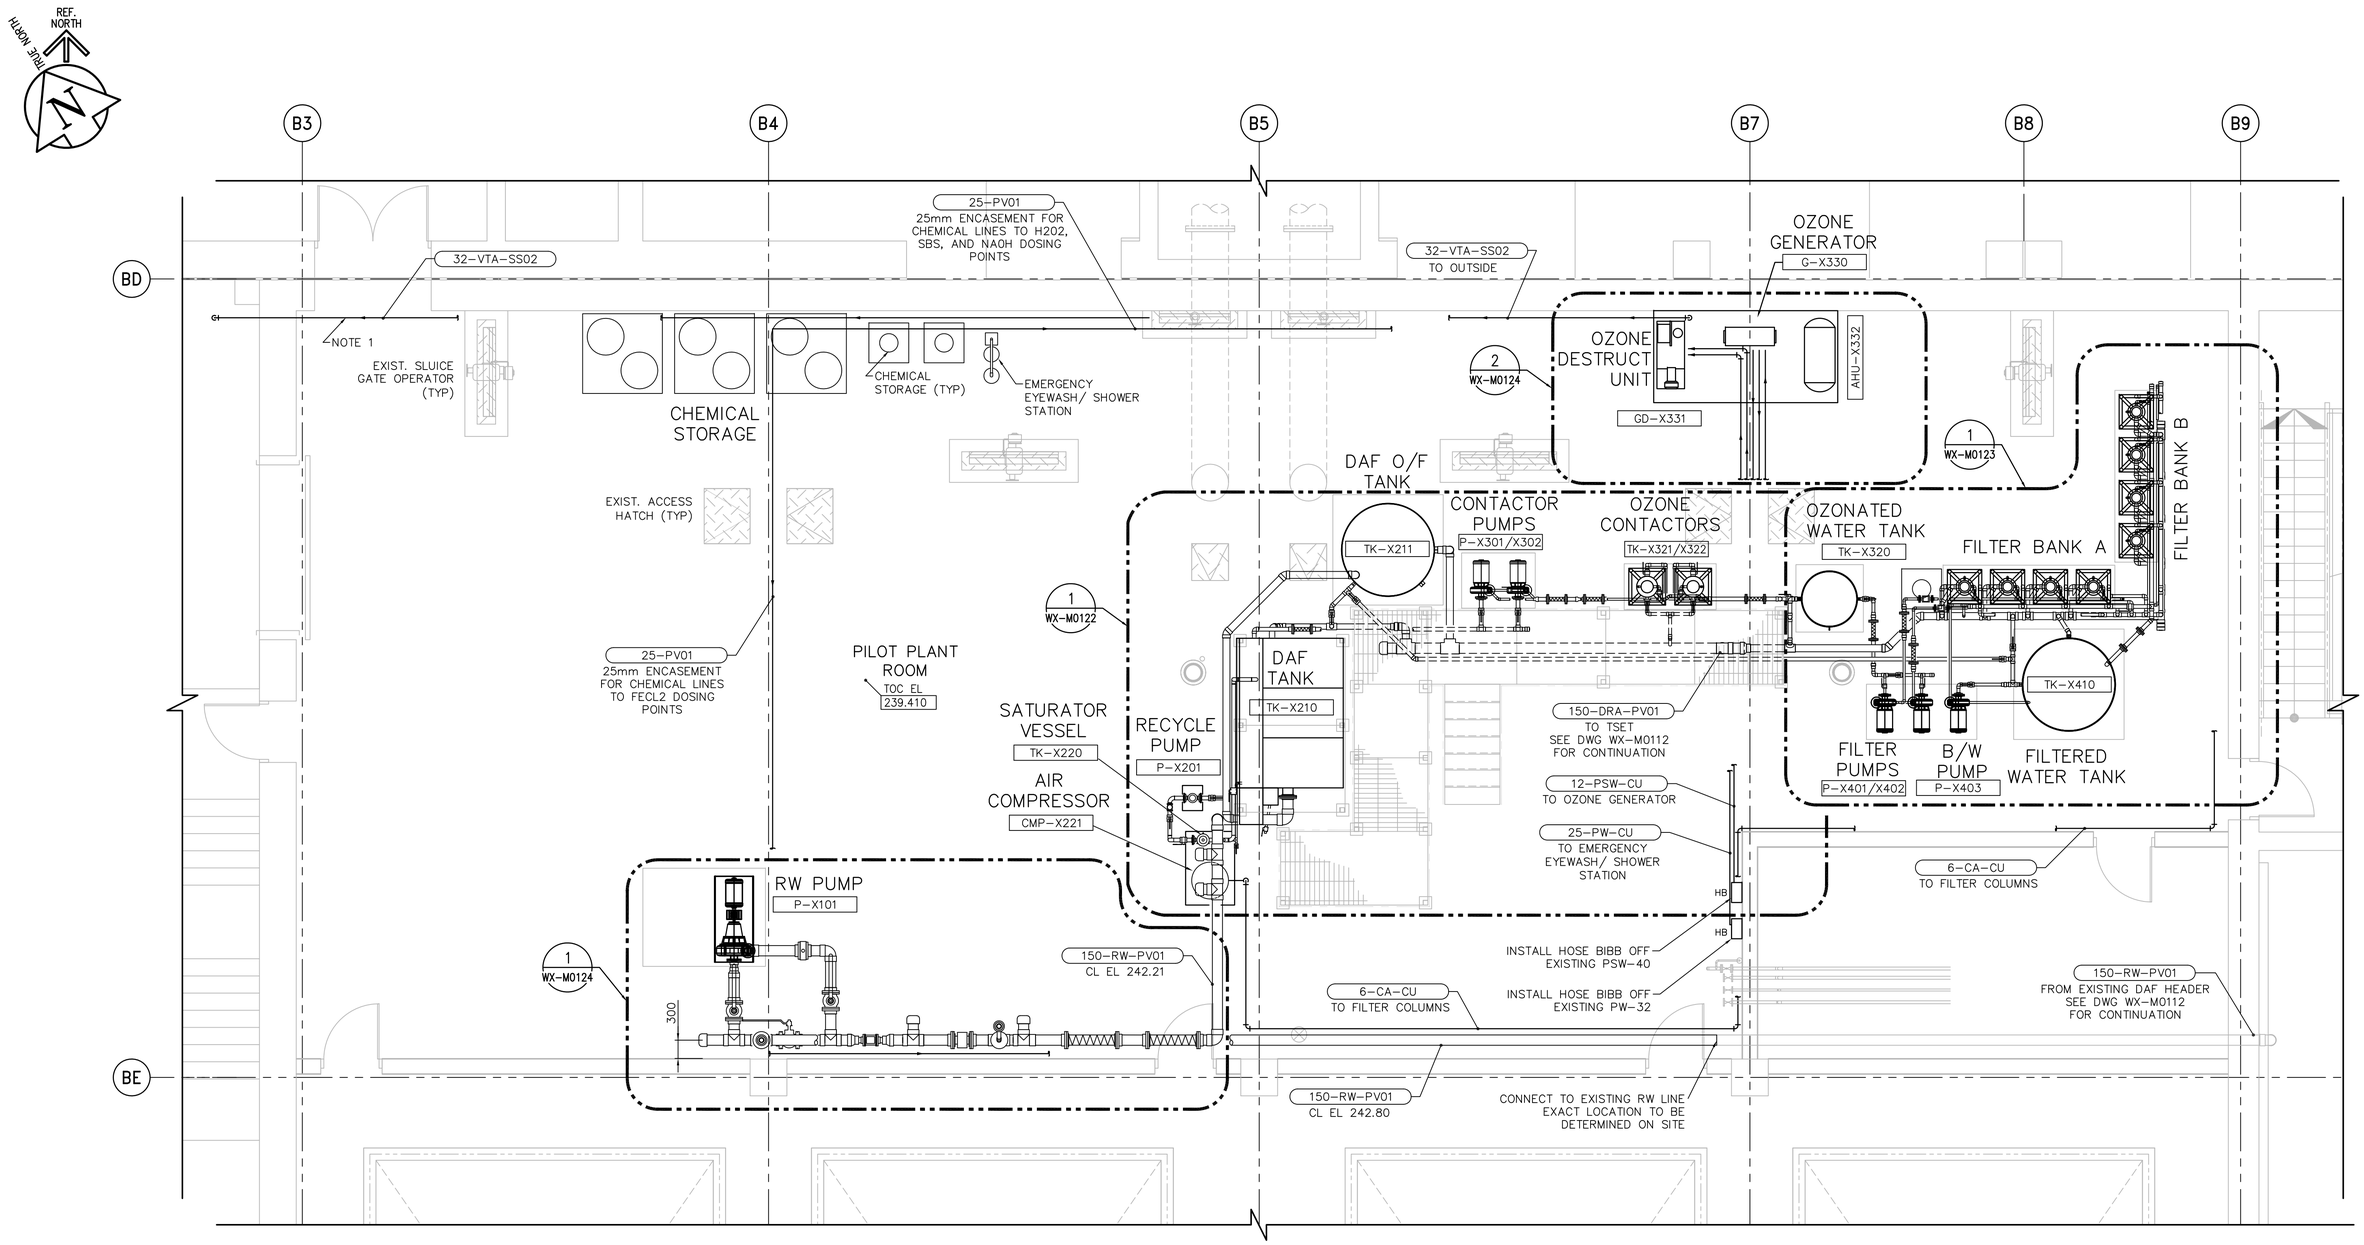

1 PLAN
1:50

NOTE:

1. PROVIDE INSULATION/ VAPOUR PROTECTION FOR MIN. 2 METERS BEFORE AN EXTERIOR WALL PENETRATION.

SCALE 1:50 METRES 0 1 2 3 4 5

SCALE 1:1 MILLIMETRES 0 20 40 60 80 100

REFERENCE DRAWINGS:

1-0601R-H0004-001-03	PLUMBING RESIDUALS AREA SECOND FLOOR PLAN
1-0601R-M0003-001-04	PROCESS MECHANICAL INLET CHANNEL PLAN

APEGM
Certificate of Authorization
CH2M HILL Canada Ltd.
No. 1441 Date: 2014 06 13

NO.	REVISIONS	DATE	BY
0	ISSUED FOR TENDER	14/06/13	JBC

B.M.
ELEV.
CONSTRUCTION COMPLETION DATE: YYYY MM DD

CH2MHILL®

DESIGNED BY	KG	CHECKED BY	BW
DRAWN BY	JBC	APPROVED BY	BW
SCALE: HORIZONTAL	1:50	RELEASED FOR CONSTRUCTION	
VERTICAL	–		
DATE	2014 06 13	DATE	

PLOT DATE: 2014 06 13

ENGINEER'S SEAL
PROVINCE OF MANITOBA
WILLIAMSON
Member
22264
14/06/13
REGISTERED PROFESSIONAL ENGINEER

CONSULTANT DRAWING NUMBER
WX-M0121

BID OPPORTUNITY: 355-2014

Winnipeg
THE CITY OF WINNIPEG
WATER AND WASTE DEPARTMENT
ENGINEERING DIVISION

CITY OF WINNIPEG WATER TREATMENT RESEARCH AND PROCESS OPTIMIZATION FACILITY
PROCESS MECHANICAL
PLAN AT 239.410

SHEET X OF X
CITY DRAWING NUMBER
1-0601X-M0003-001-00

FILE PATH: \\WINNIPEG\Proj\WinnipegCityof\462784Waterworks\DMS\DLV\
FILE NAME: 462784-M-0121.dwg