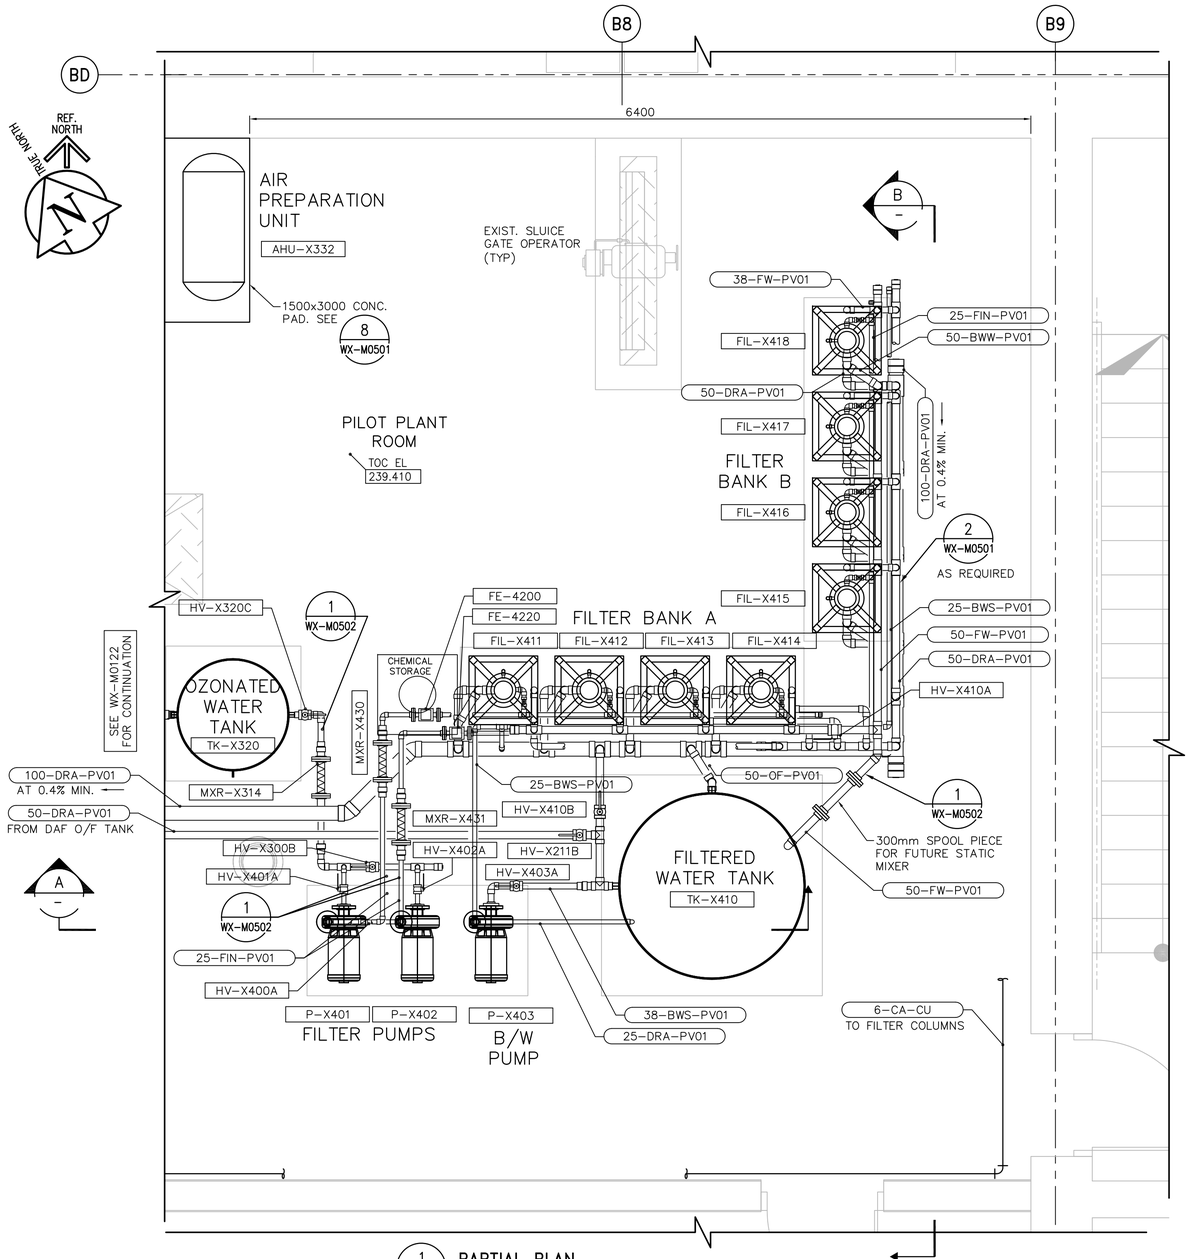

APEGM
Certificate of Authorization
CH2M HILL Canada Ltd.
No. 1441 Date: 2014 06 13

SCALE 1:25 METRES 0 0.5 1 1.5 2 2.5
SCALE 1:1 MILLIMETRES 0 20 40 60 80 100

NO.	REVISIONS	DATE	BY
0	ISSUED FOR TENDER	14/06/13	JBC

B.M.
ELEV.
CONSTRUCTION COMPLETION DATE: YYYY MM DD

CH2MHILL

DESIGNED BY	KG	CHECKED BY	BW
DRAWN BY	JBC	APPROVED BY	BW
SCALE: HORIZONTAL	1:50	RELEASED FOR CONSTRUCTION	
VERTICAL	–		
DATE	2014 06 16	DATE	

PLOT DATE: 2014 06 16

ENGINEER'S SEAL
PROVINCE OF MANITOBA
WILLIAMSON
Member
22364
14/06/13
REGISTERED PROFESSIONAL ENGINEER

CONSULTANT DRAWING NUMBER
WX–M0123

BID OPPORTUNITY: 355–2014

Winnipeg
THE CITY OF WINNIPEG
WATER AND WASTE DEPARTMENT
ENGINEERING DIVISION

CITY OF WINNIPEG WATER TREATMENT RESEARCH AND PROCESS OPTIMIZATION FACILITY
PROCESS MECHANICAL
PARTIAL PLAN AND SECTIONS
SHEET 2 OF 3

SHEET X OF X
CITY DRAWING NUMBER
1–0601X–M0004–002–00

FILE PATH: \\WINNIPEG\Proj\WinnipegCityof\462784Waterworks\DMS\DLV\
FILE NAME: 462784–M–0121.dwg