B SIZE 11" X 17" (279mm x 432mm)

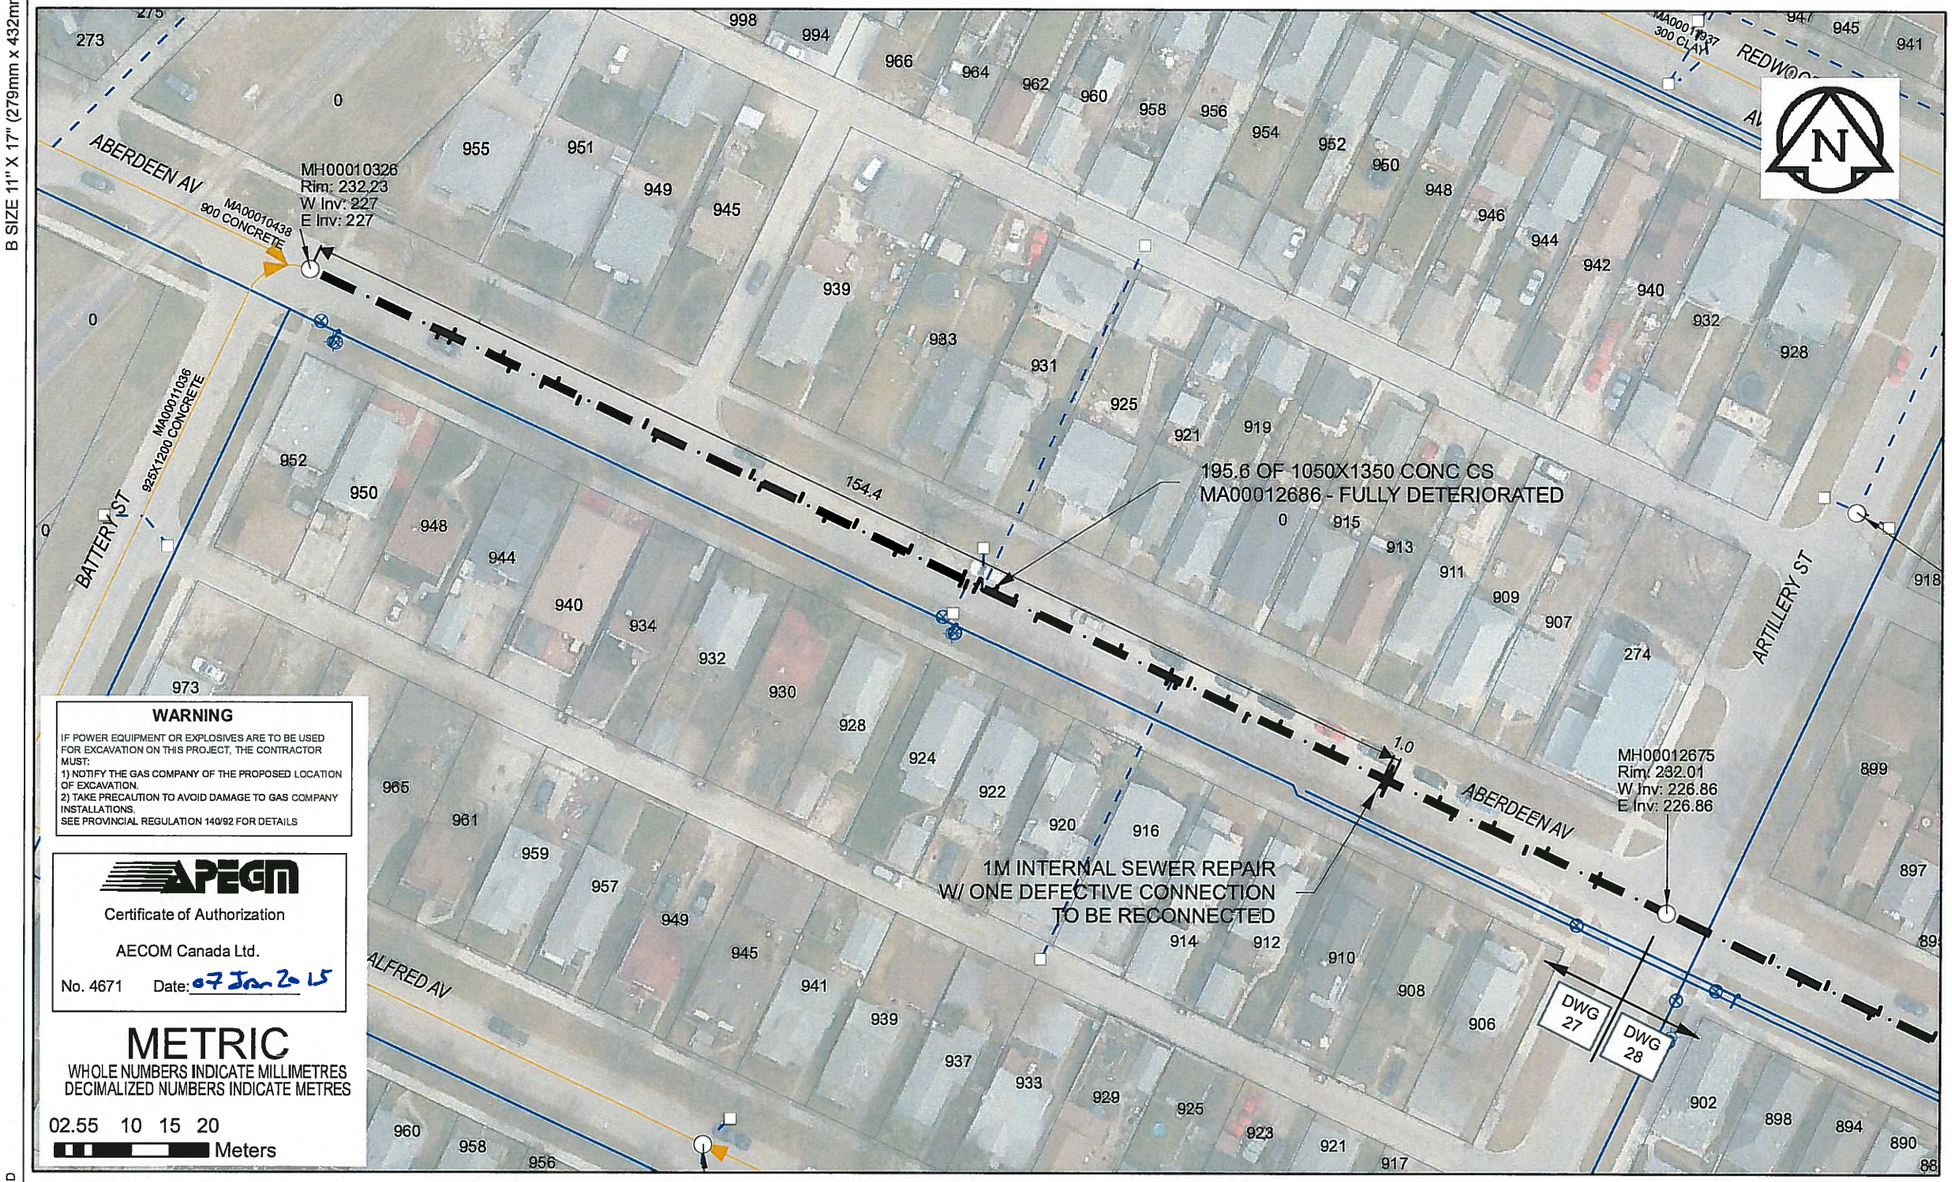

WARNING

IF POWER EQUIPMENT OR EXPLOSIVES ARE TO BE USED FOR EXCAVATION ON THIS PROJECT, THE CONTRACTOR MUST:
1) NOTIFY THE GAS COMPANY OF THE PROPOSED LOCATION OF EXCAVATION.
2) TAKE PRECAUTION TO AVOID DAMAGE TO GAS COMPANY INSTALLATIONS.
SEE PROVINCIAL REGULATION 140/92 FOR DETAILS

APEGM
Certificate of Authorization
AECOM Canada Ltd.
No. 4671 Date: 07 Jan 2015

METRIC
WHOLE NUMBERS INDICATE MILLIMETRES
DECIMALIZED NUMBERS INDICATE METRES

02.55 10 15 20
Meters

Sewer Junction Information
(From Video Inspection)

Reference MH	Distance	Size	Clock
S-MH00010326	018.7	250	03
-	020.4	250	09
-	020.4	150	02
-	027.5	250	09
-	029.0	250	03
-	033.7	250	02
-	035.3	250	09
-	038.8	250	01
-	038.8	250	03
-	047.9	250	09
-	049.9	250	02
-	063.3	250	09
-	065.0	250	01
-	070.5	250	09
-	074.4	250	03
-	078.3	250	09
-	078.3	250	09
-	084.5	250	03
-	086.0	250	09
-	093.7	250	09
-	093.8	250	01
-	094.6	250	02
-	095.9	300	01
-	095.9	300	11
-	098.4	150	11
-	101.1	250	09
-	104.7	250	02
-	116.3	250	09
-	123.6	300	09
-	123.6	300	03
-	124.8	250	02
-	124.9	150	01
-	126.3	100	11
-	131.7	250	09
-	134.9	250	03
-	139.2	250	09
-	146.8	250	09
-	154.8	250	09
-	155.0	250	02
-	162.2	250	09
-	164.6	150	03
-	170.0	250	09
-	175.1	250	03
-	177.7	250	09
-	185.3	250	09
-	185.3	250	03

BID OPPORTUNITY NO. 557-2014

AECOM REVIEW | DRFT CHK | SAVED BY: JD
FILE NAME: 2014 Lining_27_28.pdf

LOCATION APPROVED
UNDERGROUND STRUCTURES

SUPR. U/G STRUCTURES COMMITTEE ____ DATE ____

NOTE:
LOCATION OF UNDERGROUND STRUCTURES AS SHOWN ARE BASED ON THE BEST INFORMATION AVAILABLE. BUT NO GUARANTEE IS GIVEN THAT ALL EXISTING UTILITIES ARE SHOWN OR THAT THE GIVEN LOCATIONS ARE EXACT. CONFIRMATION OF EXISTENCE AND EXACT LOCATION OF ALL SERVICES MUST BE OBTAINED FROM THE INDIVIDUAL UTILITIES BEFORE PROCEEDING WITH CONSTRUCTION.

Can-Net GPS Reference Station WINN/810

NO.	REVISIONS	YY/MM/DD	BY
0	ISSUED FOR TENDER	14/12/04	JD

AECOM

DESIGNED BY	PL	CHECKED BY	
DRAWN BY	JD	APPROVED BY	
HOR. SCALE	1:750	RELEASED FOR CONSTRUCTION	
VERT. SCALE	N/A		
DATE		DATE	Jan 8/15

PROFESSIONAL'S SEAL
PROVINCE OF MANITOBA
K.W. FITCHETT
Jan 8/15
REGISTERED ENGINEER

CONSULTANT DRAWING NO.
60321545-01-C-2014 Lining_27_28-R0X.mxd

Winnipeg

THE CITY OF WINNIPEG
WATER AND WASTE DEPARTMENT

2014 SEWER RENEWALS
BY CIPP LINING
CONTRACT 11
ABERDEEN AV
MH AT BATTERY ST (EPL) TO MH AT ARTILLERY ST

SHEET 27 OF 61

CITY DRAWING NUMBER
10769 REV 0