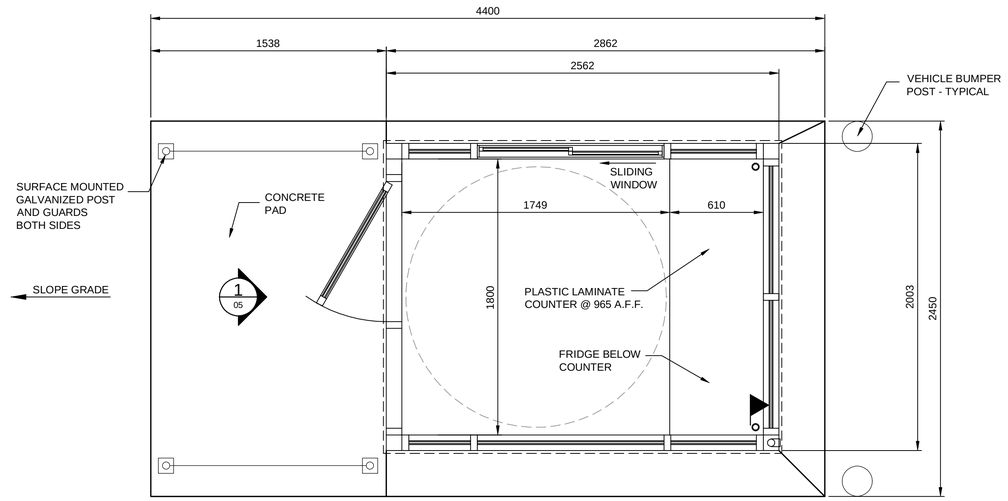

FLOOR PLAN
1:20

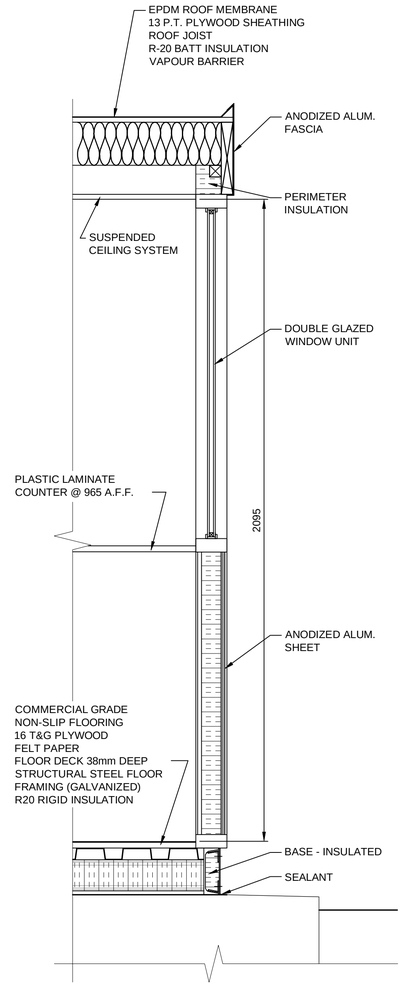

1/05 SECTION
1:10

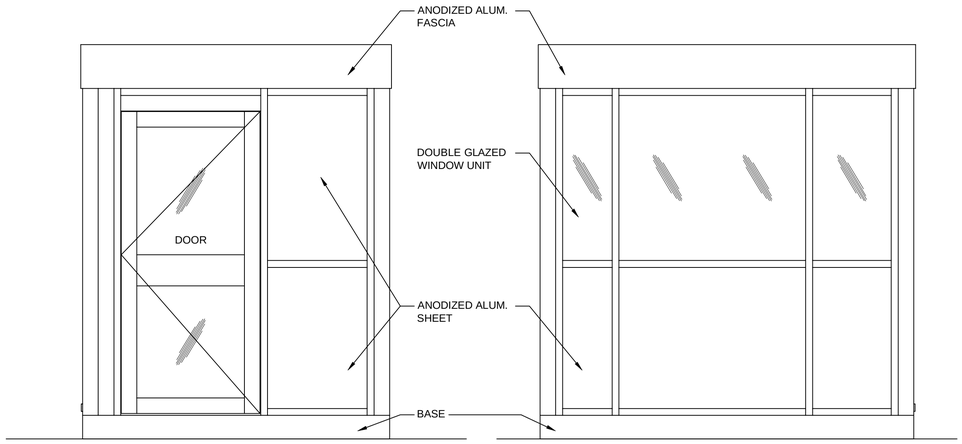

1/05 ELEVATION
1:20

2/05 ELEVATION
1:20

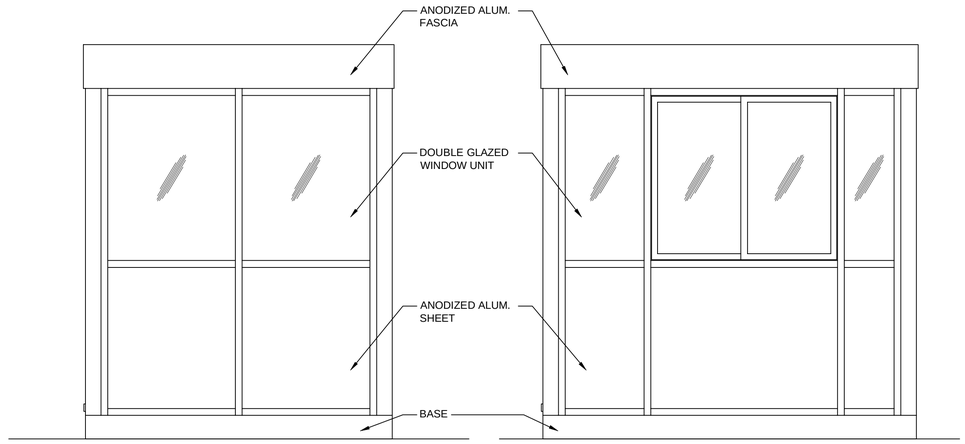

3/05 ELEVATION
1:20

4/05 ELEVATION
1:20

Certificate of Authorization
Dillon Consulting Limited (MB)
No. 1789 Date: 2014/06/19

METRIC

WHOLE NUMBERS INDICATE MILLIMETRES
DECIMALIZED NUMBERS INDICATE METRES

NO.	REVISIONS	DATE	BY
1	ISSUED FOR TENDER	14/06/19	ARR

B.M. ELEV.

DESIGNED BY: LDP
DRAWN BY: PDR
CHECKED BY: LDP
APPROVED BY: ARR
HOR. SCALE: AS NOTED
VERTICAL
DATE: MARCH 2014

DILLON CONSULTING

RELEASED FOR CONSTRUCTION
DATE

ENGINEER'S SEAL
PROVINCE OF MANITOBA — ORIGINAL STAMPED BY: E.W.G. GUEST 2014/06/19 — REGISTERED PROFESSIONAL ENGINEER

CONSULTANT PROJECT NUMBER
13-8224

Winnipeg

THE CITY OF WINNIPEG
WATER AND WASTE DEPARTMENT

4R WINNIPEG DEPOT
BRADY ROAD RESOURCE MANAGEMENT FACILITY

PRE-FABRICATED KIOSK BUILDING

CITY DRAWING NUMBER: 1-0400A-A0005-001
SHEET 22 OF 35
CONSULTANT DRAWING NUMBER: A5

G:\CAD\DFS\138224\01-Architecture\01-Controct\Brady Road\138224 01 ARCH CON.dwg