WO 101-84

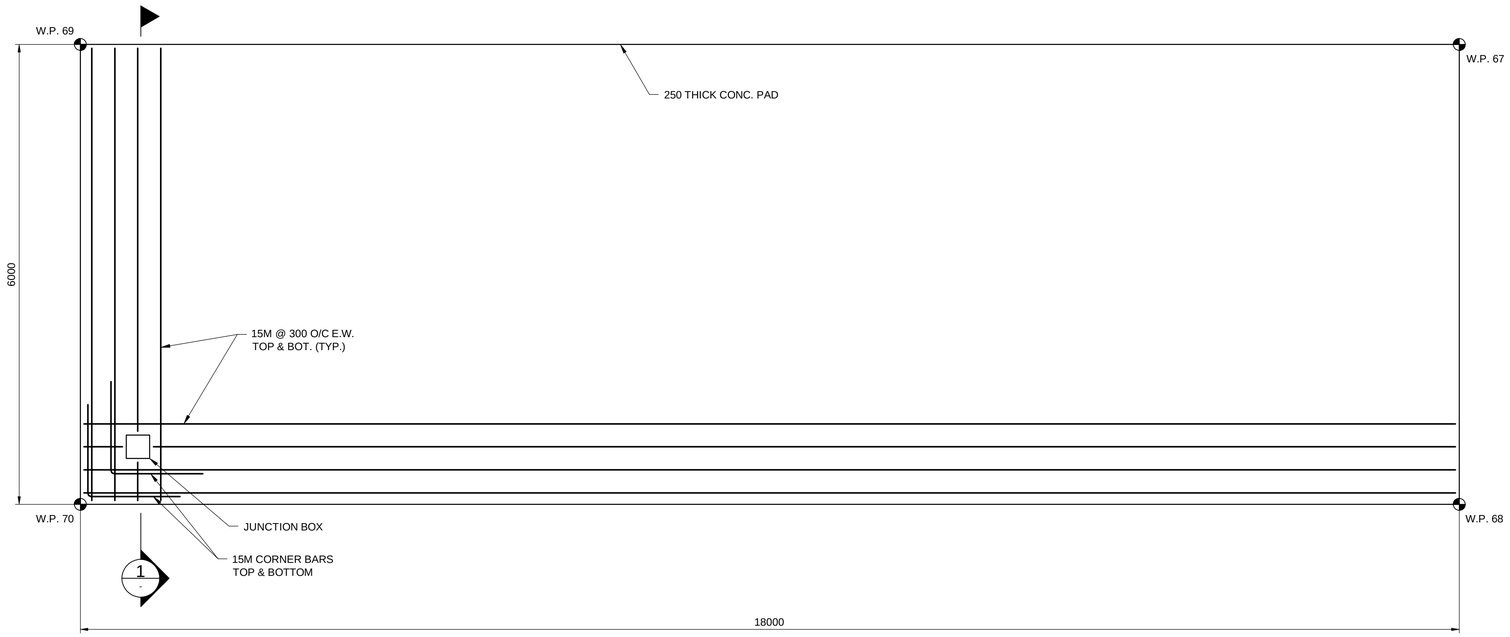

PLAN
1:40

CARDBOARD DISPOSAL SLAB WORKING POINT COORDINATES			
	UTM GRID COORDINATE SYSTEM		
W.P. No.	NORTHING	EASTING	ELEV.
W.P. 67	5 513 004.685	628 791.254	234.506
W.P. 68	5 512 999.480	628 794.238	234.506
W.P. 69	5 512 995.734	628 775.638	234.110
W.P. 70	5 512 990.528	628 778.622	234.110

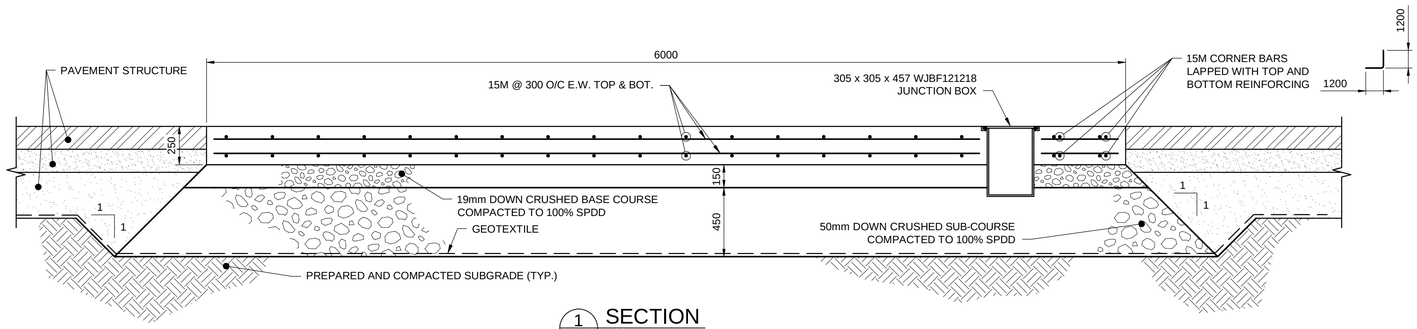

1 SECTION
1:20

APEGM
Certificate of Authorization
Dillon Consulting Limited (MB)
No. 1789 Date: 2014/06/19

METRIC

WHOLE NUMBERS INDICATE MILLIMETRES
DECIMALIZED NUMBERS INDICATE METRES

NO.	REVISIONS	DATE	BY
1	ISSUED FOR TENDER	14/06/19	ARR

B.M. ELEV.

DESIGNED BY CDW
DRAWN BY KB
CHECKED BY SSR
APPROVED BY ARR
HOR. SCALE AS NOTED
VERTICAL
DATE MARCH 2014

DILLON CONSULTING

RELEASED FOR CONSTRUCTION
DATE

ENGINEER'S SEAL
PROVINCE OF MANITOBA
ORIGINAL STAMPED BY
C.D. WARD
2014/06/19
Member
24456
REGISTERED PROFESSIONAL ENGINEER

CONSULTANT PROJECT NUMBER
13-8224

Winnipeg
THE CITY OF WINNIPEG
WATER AND WASTE DEPARTMENT

4R WINNIPEG DEPOT
BRADY ROAD RESOURCE
MANAGEMENT FACILITY

CITY DRAWING NUMBER
1-0400A-S0008-001

SHEET 17 OF 35

CARDBOARD DISPOSAL SLAB
PLAN AND DETAILS

CONSULTANT DRAWING NUMBER
S10

G:\CAD\DFS\138224\09-Structural\01-Contract\Brady\138224-09-CARDBOARD DISPOSAL SLAB.dwg