SEE SHEET S3.1 FOR GENERAL STRUCTURAL NOTES

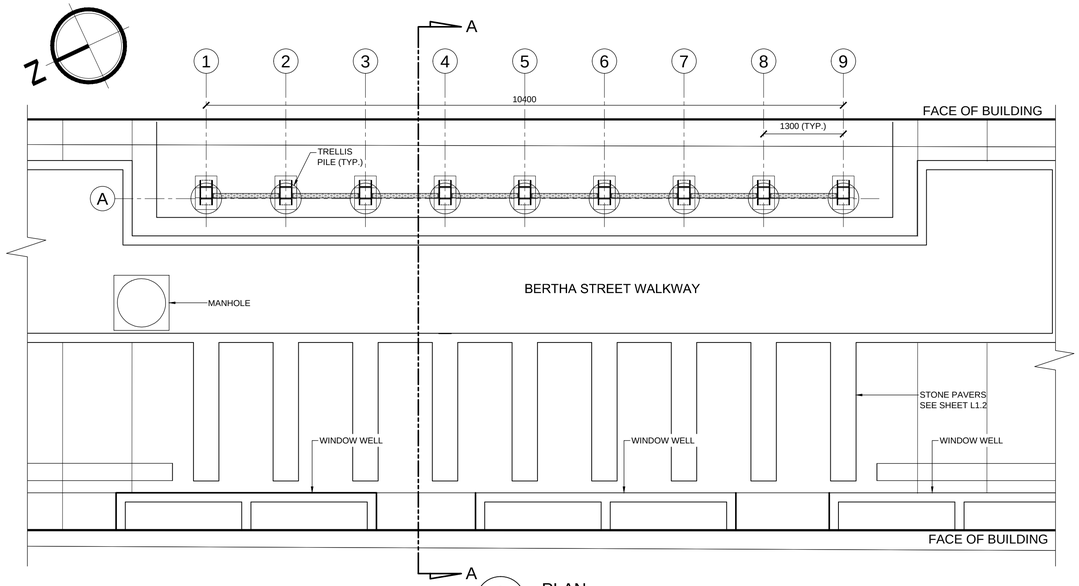

1 / L5.1 PLAN
SCALE 1:50

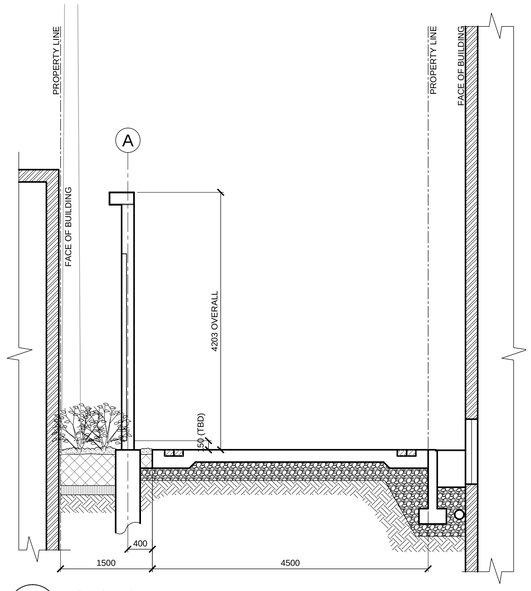

2 / S2.1 SECTION A-A
SCALE 1:50

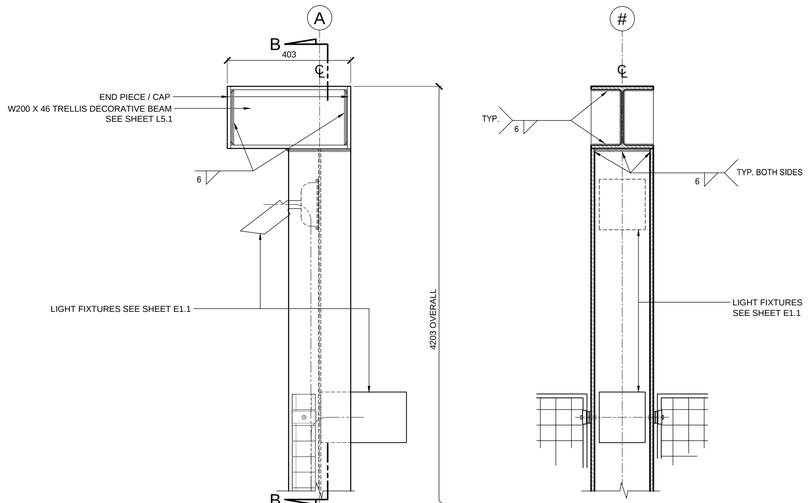

4 / S2.1 PART SECTION B-B
SCALE 1:10

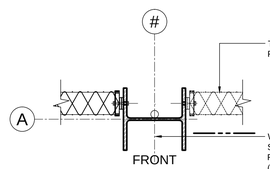

5 / S2.1 TRELLIS POST (TYP.)
SCALE 1:10

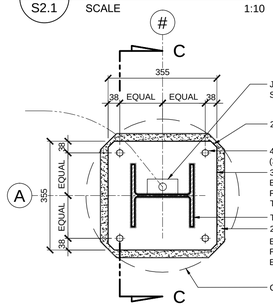

6 / S2.1 TRELLIS POST BASE PLATE (TYP.)
SCALE 1:10

3 / S2.1 SECTION C-C
SCALE 1:10

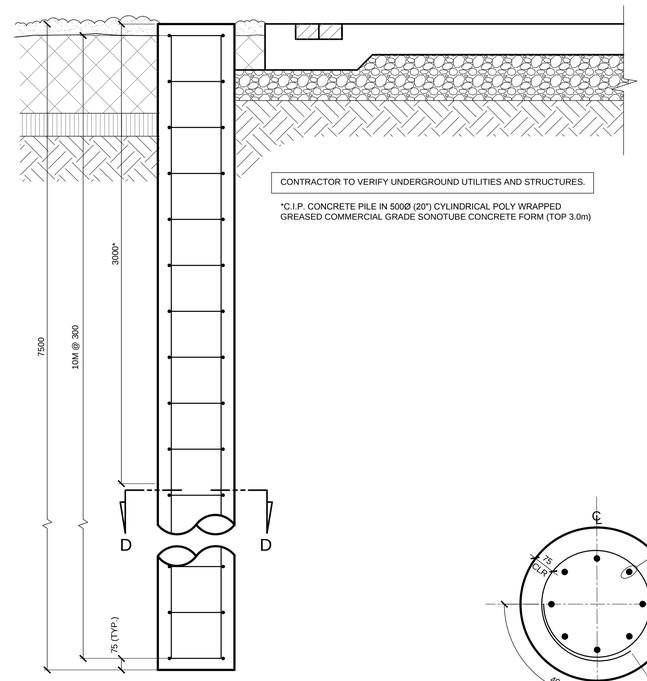

8 / S2.1 TRELLIS PILE (TYP.)
SCALE 1:20

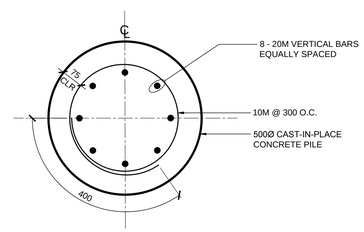

7 / S2.1 SECTION D-D
SCALE 1:10

METRIC

WHOLE NUMBERS INDICATE MILLIMETRES
DECIMALIZED NUMBERS INDICATE METRES

APEGM
Certificate of Authorization
MMM Group Limited
No. 4531

NOTE:
These design documents are prepared solely for the use by the party with whom the design professional has entered into a contract and there are no representations of any kind made by the design professional to any party with whom the design professional has not entered into a contract.

LOCATIONS APPROVED UNDERGROUND STRUCTURES

SIGNED BY:
SUPV U/G STRUCTURES DATE

LOCATION OF UNDERGROUND STRUCTURES AS SHOWN ARE BASED ON THE BEST INFORMATION AVAILABLE BUT NO GUARANTEE IS GIVEN THAT ALL EXISTING UTILITIES ARE SHOWN OR THAT THE GIVEN LOCATIONS ARE EXACT CONFIRMATION OF EXISTANCE AND EXACT LOCATION OF ALL SERVICES MUST BE OBTAINED FROM THE INDIVIDUAL UTILITIES BEFORE PROCEEDING

G.B.M. -
ELEV. -

NO.	REVISIONS	DATE	BY
F			
E			
D			
C			
B	ADDENDUM 1	15/08/14	MS
A	ISSUED FOR TENDER	07/08/14	MS

MMM GROUP
MMM Group Limited.
Suite 111 - 93 Lombard Ave.
Winnipeg, MB R3B 3B1
t. 204.943.3178
f. 204.943.4948
www.mmm.ca

DESIGNED BY	JH/MM	CHECKED BY	MM
DRAWN BY	JH/MS	APPROVED BY	WC
HOR. SCALE	AS NOTED	RELEASED FOR CONSTRUCTION	
VERTICAL	AS NOTED		
DATE	JUL 29/14	DATE	

ENGINEER'S SEAL
PROVINCE OF MANITOBA
M.H.A. MADY
Member 34973
REGISTERED PROFESSIONAL ENGINEER

CONSULTANT ACAD DWG. NO.
S2.1

Winnipeg
THE CITY OF WINNIPEG
PUBLIC WORKS DEPARTMENT
ENGINEERING SERVICES DIVISION

CITY OF WINNIPEG

NORTH EAST EXCHANGE DISTRICT ENGINEERING STUDY

BERTHA TRELLIS DETAILS

CITY DRAWING NUMBER

BID NO.
742-2014

Aug 15, 2014 – 12:52pm
P:\5514001-5514099\5514069 – 2014 North East Exchange District Renewals\MMM Drawings\S2.0_A1.dwg –tab:Bertha trellis